STATE OF VERMONT
AGENCY OF TRANSPORTATION

TRAFFIC SIGN SUMMARY SHEET 4

MILEMARKER, STATION, OR SIGN NUMBER	SIGN LEGEND	SIGN DIMENSIONS EA	WIDTH (in)	HEIGHT (in)	NEW & SALVAGED SIGNS "A"	"B"	SALV SIGN	SALV TIS	EXIST POST RETAIN	EXIST POST SALVAGE	NEW SIGN POSTS NO. OF POSTS	FLANGED CHANNEL lb/ft 1.12	2.0	3.0	SQUARE STEEL (in) lb/ft 1.75 1.88	2.0 2.16	2.5 3.35	ANCHOR	SLEEVE	TUBULAR ALUMINUM Ø (in) lb/ft 3.0 1.3	4.0 1.7	4.0 MOD 1.7	FOUNDATION	TUBULAR STEEL Ø (in) lb/ft 3.0 7.6	3.5 9.0	4.0 10.8	5.0 14.6	W-SHAPE STEEL FTG. SIZE 24"	30"	WEIGHT	POST SIZE	SIGN FRAME REQUIRED	REMARKS	SIGN DETAIL DETAIL ON DWG. NUMBER	STD. SHEET NUMBER
FAIR HAVEN: VT. ROUTE 4A: 1+15.0, RT		1	24	30	5.00						1					X		X															BACK-TO-BACK		E-144
		1	30	30	6.25																											SIGN ID CODE R4-7 SIGN ID CODE RI-1		E-143
	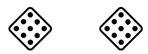	1	18	18	2.25																											BACK-TO-BACK		E-150
		1	18	18	2.25																											SIGN ID CODE OMI-1 SIGN ID CODE OMI-1		E-150
		1	6	10	0.42																											SIGN ID CODE VD-700		E-138
1+30.0, RT		1	18	18	2.25						1					X		X															SIGN ID CODE OMI-1		E-150
1+40.0, LT		1	30	30	6.25						1					X		X															SIGN ID CODE RI-1		E-143
1+43.0, RT	36x36x36	1			3.90						1					X		X															SIGN ID CODE RI-2		E-146
1+69.0, LT		1	24	12	2.00						2					X		X														X	SIGN ID CODE M3-4		E-136A
		1	24	12	2.00																												SIGN ID CODE M3-2		E-136A
		1	24	24	4.00																												SIGN ID CODE MI-4		E-136A
		1	24	24	4.00																												SIGN ID CODE MI-4		E-136A
		1	21	15	2.19																												SIGN ID CODE M6-1		E-136A
		1	21	15	2.19																												SIGN ID CODE M6-1		E-136A
	SUBTOTAL THIS SHEET				44.95	-	-									84							-			-	-								
	SHEET 139 SUBTOTAL				23.13	-	1									70							2			-	548								
	SHEET 140 SUBTOTAL				79.19	154.00	1									140							3			-	904								
	SHEET 141 SUBTOTAL				72.00	204.50	-									112							6			315	1274								
	ROUNDING				0.73	0.50	-									9							-			5	4								
												LF	LF	LF	LF	LF 415	LF		EA.	LB	LB	LB		LB	LB	LB 320	LB 2730								
TOTALS			SF 220	SF 359	EA. 2	SF						LF			LF 415					LB			EA. 11	LB 3050			EA.	EA.	LB					

FINAL POST LENGTHS ARE TO BE DETERMINED IN THE FIELD. POST SIZES ARE COMPUTED BASED ON INFORMATION FURNISHED ON THE STANDARD SHEETS AND THE VTRANS "SIGN POST DESIGN GUIDELINE."

TRAFFIC SIGN SUMMARY SHEET #4

PROJECT NAME: FAIR HAVEN
PROJECT NUMBER: NH HES 020-1(21)

FILE NAME: 08b234.dgn
PROJECT LEADER: D.E.G.
DESIGNED BY: M.J.M.
DWG. NO. 08b234tss04.i

PLOT DATE: 22-FEB-2012 12:5
DRAWN BY: C.A.K.
CHECKED BY: D.E.G.
SHEET 142 OF 157