INDEX OF SHEETS
SEE SHEET 2

STATE OF VERMONT
AGENCY OF TRANSPORTATION

PROPOSED IMPROVEMENT
TOWN OF MIDDLEBURY
COUNTY OF ADDISON
VERMONT ROUTE 125

BEGINNING IN MIDDLEBURY ON VT. ROUTE 125 AT MM 1.080 = STA 57+02.40 AND EXTENDING EASTERLY A DISTANCE OF 15,982.56 FEET (3.027 MILES) TO MM 4.107 = STA 216+84.96.

LENGTH OF ROADWAY = 15,982.56 FT = (3.027 MILES)
LENGTH OF PROJECT = 15,982.56 FT = (3.027 MILES)

WORK TO BE PERFORMED UNDER THIS PROJECT INCLUDES RECLAIMING AND/OR OVERLAYING SEGMENTS OF THE EXISTING HIGHWAY AND RESURFACING WITH A SHIM/LEVELING COURSE AND A WEARING COURSE. PAVEMENT MARKINGS, GUARDRAIL IMPROVEMENTS, DRAINAGE IMPROVEMENTS, NEW SIGNS AND INCIDENTAL ITEMS.

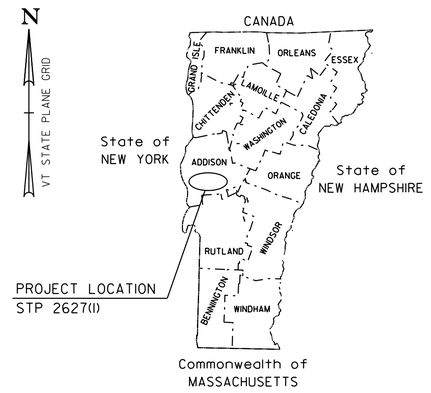

BITUMINOUS CONCRETE SUPERPAVE MIXTURE DESIGN CRITERIA	
DESIGN LANE/DESIGN LIFE ESAL	1,287,000
DESIGN NUMBER OF GYRATIONS	65
PERFORMANCE GRADE ASPHALT BINDER	SEE SECTION 490 GENERAL SPECIAL PROVISIONS

TRAFFIC DATA

SECTION	ADT		DHV		ESALS	ESALS
	2009	2019	2009	2019	2009-2019	2009-2029
BEGIN PROJECT TO VT. ROUTE 116	3400	3700	380	420	398,000	933,000
VT. ROUTE 116 TO OSSIE STREET	4100	5300	540	600	822,000	2,142,000
OSSIE STREET TO LOWER PLAINS ROAD	4800	5300	540	600	987,000	2,574,000
LOWER PLAINS ROAD TO END PROJECT	1900	2100	210	240	316,000	736,000

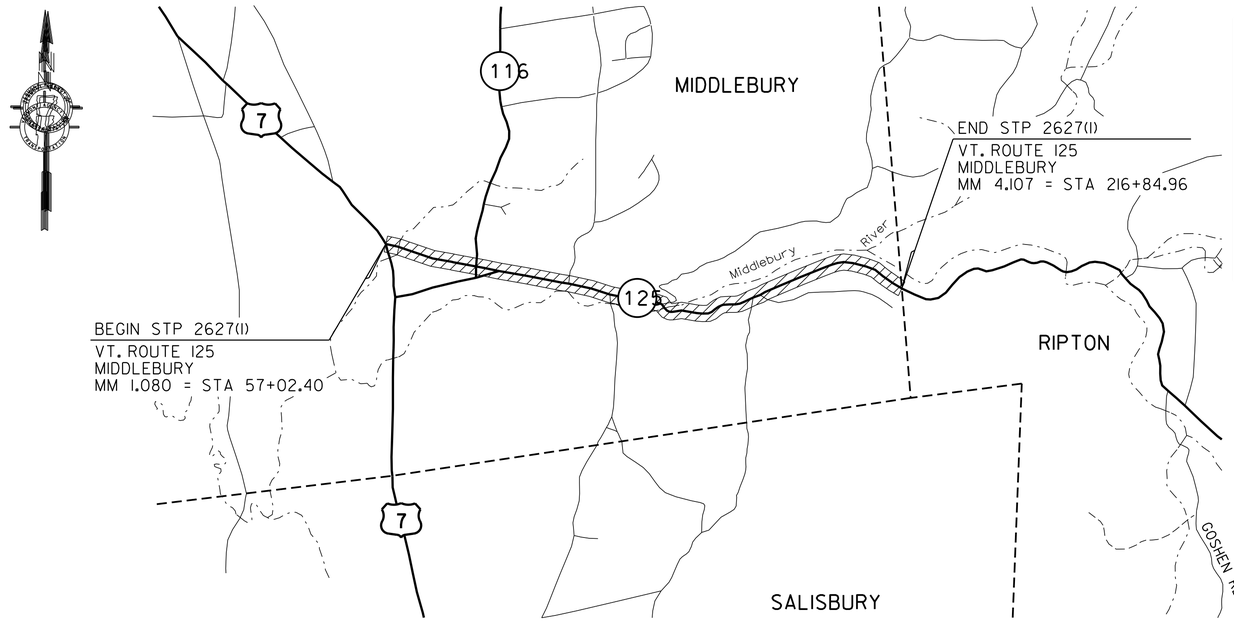

CONVENTIONAL SYMBOLS

COUNTY LINE
TOWN LINE
LIMITS OF ACCESS
POINT OF ACCESS
FENCE LINE
STONE WALL
TRAVELED WAY
GUARD RAIL
RAILROAD
SURVEY LINE
CULVERT
POWER POLE
TELEPHONE POLE
TREES
CONTROL OF ACCESS
PROPERTY LINE
R.O.W. TAKING LINE
SLOPE RIGHTS
TOP OF CUT
TOE OF SLOPE

SURVEYED BY : NA
SURVEYED DATE : NA

DATUM
VERTICAL NA
HORIZONTAL NA

THESE PLANS ARE SUBJECT TO SUCH ENGINEERING CHANGES AS MAY BE REQUIRED BY THE FEDERAL HIGHWAY ADMINISTRATION OR THE DIRECTOR OF PROGRAM DEVELOPMENT.

CONSTRUCTION IS TO BE CARRIED ON IN ACCORDANCE WITH THESE PLANS AND THE STANDARD SPECIFICATIONS FOR CONSTRUCTION DATED 2006, AS APPROVED BY THE FEDERAL HIGHWAY ADMINISTRATION ON JUNE 15, 2006 FOR USE ON THIS PROJECT, INCLUDING ALL SUBSEQUENT REVISIONS AND SUCH REVISED SPECIFICATIONS AND SPECIAL PROVISIONS AS ARE INCORPORATED IN THESE PLANS.

PROJECT MANAGER : KEVIN MARSHIA

PROJECT NAME : MIDDLEBURY
PROJECT NUMBER : STP 2627(I)

SHEET 11 OF 114 SHEETS