STATE OF VERMONT
AGENCY OF TRANSPORTATION

TRAFFIC SIGN SUMMARY SHEET 5

MILEMARKER, STATION, OR SIGN NUMBER	SIGN LEGEND	SIGN DIMENSIONS EA	SIGN DIMENSIONS WIDTH (in)	SIGN DIMENSIONS HEIGHT (in)	NEW & SALVAGED SIGNS "A"	NEW & SALVAGED SIGNS "B"	NEW & SALVAGED SIGNS SALV SIGN	NEW & SALVAGED SIGNS SALV TIS	EXIST POST RETAIN	EXIST POST SALVAGE	NEW SIGN POSTS NO. OF POSTS	FLANGED CHANNEL lb/ft 1.12	FLANGED CHANNEL lb/ft 2.0	FLANGED CHANNEL lb/ft 3.0	SQUARE STEEL (in) 1.75 lb/ft 1.88	SQUARE STEEL (in) 2.0 lb/ft 2.42	SQUARE STEEL (in) 2.5 lb/ft 3.35	ANCHOR	SLEEVE	TUBULAR ALUMINUM Ø (in) 3.0 lb/ft 1.3	TUBULAR ALUMINUM Ø (in) 4.0 lb/ft 1.7	TUBULAR ALUMINUM Ø (in) 4.0 MOD lb/ft 1.7	TUBULAR STEEL Ø (in) FOUNDATION	TUBULAR STEEL Ø (in) 3.0 lb/ft 7.6	TUBULAR STEEL Ø (in) 3.5 lb/ft 9.0	TUBULAR STEEL Ø (in) 4.0 lb/ft 10.8	TUBULAR STEEL Ø (in) 5.0 lb/ft 14.6	W-SHAPE STEEL FTG. SIZE 24"	W-SHAPE STEEL FTG. SIZE 30"	W-SHAPE STEEL WEIGHT	W-SHAPE STEEL POST SIZE	SIGN FRAME REQUIRED	REMARKS (SHS = FHWA STANDARD SIGNS BOOK)	SIGN DETAIL DETAIL ON DWG. NUMBER	SIGN DETAIL STD. SHEET NUMBER
RIPTON:																																			
47+68.0, RT		I	18	24	3.00						2					X		X															SIGN ID CODE WI-8L		SHS
		I	18	24	3.00																											SIGN ID CODE WI-8R		SHS
48+37.0, RT		I	36	36	9.00						2					X		X															SIGN ID CODE W3-5		SHS
50+12.0, LT		I	18	24	3.00						2					X		X															SIGN ID CODE WI-8R		SHS
		I	18	24	3.00																											SIGN ID CODE WI-8L		SHS
50+66.0, LT		I	18	24	3.00						2					X		X															SIGN ID CODE WI-8R		SHS
		I	18	24	3.00																											SIGN ID CODE WI-8L		SHS
51+27.0, LT	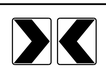	I	18	24	3.00						2					X		X															SIGN ID CODE WI-8R		SHS
		I	18	24	3.00																											SIGN ID CODE WI-8L		SHS
51+75.0, LT		I	18	24	3.00						2					X		X															SIGN ID CODE WI-8R		SHS
		I	18	24	3.00																											SIGN ID CODE WI-8L		SHS
52+26.0, LT		I	18	24	3.00						2					X		X															SIGN ID CODE WI-8R		SHS
		I	18	24	3.00																											SIGN ID CODE WI-8L		SHS
												LF	LF	LF	LF	LF 196	LF		EA.	LB	LB	LB		LB	LB	LB	LB								
TOTALS		SF 45.00	SF	EA.	SF							LF			LF 196					LB			EA.	LB				EA.	EA.	LB					

FINAL POST LENGTHS ARE TO BE DETERMINED IN THE FIELD. POST SIZES ARE COMPUTED BASED ON INFORMATION FURNISHED ON THE STANDARD SHEETS AND THE VTRANS "SIGN POST DESIGN GUIDELINE."

TRAFFIC SIGN SUMMARY SHEET #5

PROJECT NAME: RIPTON - HANCOCK

PROJECT NUMBER: STP 2803(I)

FILE NAME: p08cl60.dgn
PROJECT LEADER: D.E.G.
DESIGNED BY: M.J.M.
IPARM FILE: p08cl60tss05.i

PLOT DATE: 19-SEP-2013 11:16
DRAWN BY: C.A.K.
CHECKED BY: D.W.E.
SHEET 101 OF 114