


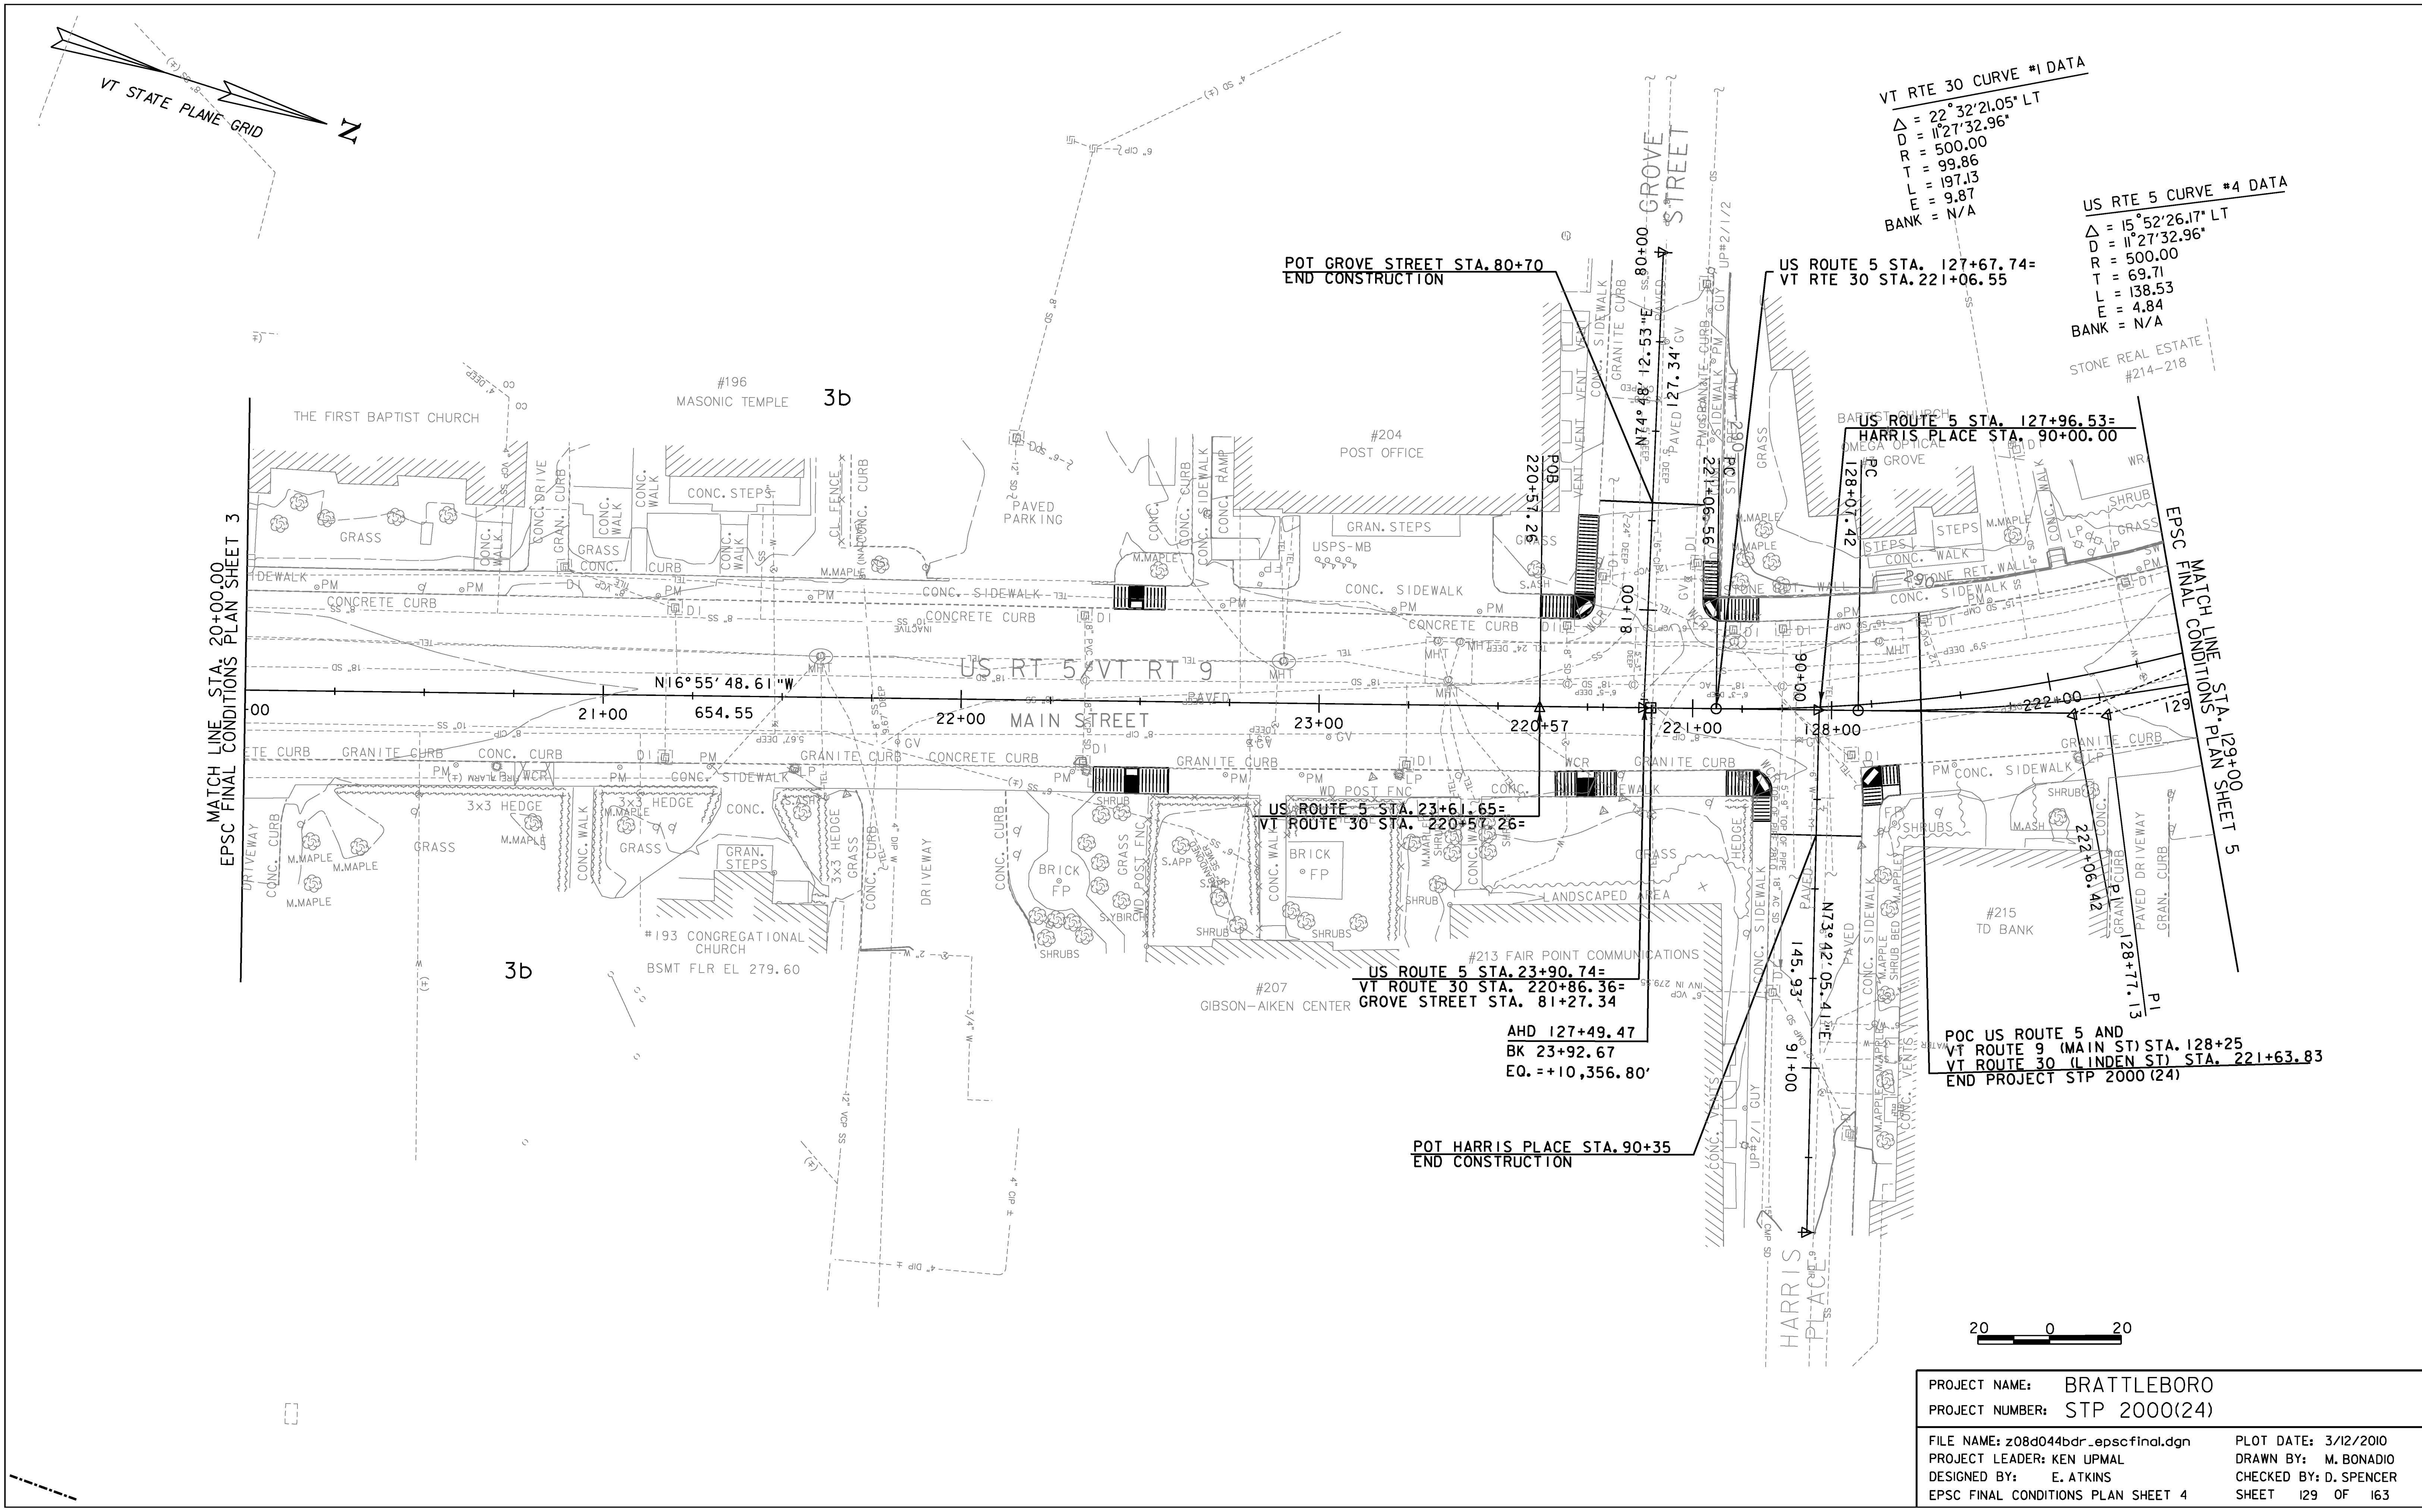

VT RTE 30 CURVE #1 DATA
Δ = 22°32'21.05" LT
D = 11°27'32.96"
R = 500.00
T = 99.86
L = 197.13
E = 9.87
BANK = N/A

US RTE 5 CURVE #4 DATA
Δ = 15°52'26.17" LT
D = 11°27'32.96"
R = 500.00
T = 69.71
L = 138.53
E = 4.84
BANK = N/A



PROJECT NAME: BRATTLEBORO	
PROJECT NUMBER: STP 2000(24)	
FILE NAME: z08d044bdr_epscfinal.dgn	PLOT DATE: 3/12/2010
PROJECT LEADER: KEN UPMAL	DRAWN BY: M. BONADIO
DESIGNED BY: E. ATKINS	CHECKED BY: D. SPENCER
EPSC FINAL CONDITIONS PLAN SHEET 4	SHEET 129 OF 163