STATE OF VERMONT
AGENCY OF TRANSPORTATION

TRAFFIC SIGN SUMMARY SHEET #11

SHS = FHWA STANDARD HIGHWAY SIGNS BOOK

MILEMARKER, STATION, OR SIGN NUMBER	SIGN LEGEND	SIGN DIMENSIONS EA	WIDTH (in)	HEIGHT (in)	NEW & SALVAGED SIGNS "A"	"B"	SALV SIGN	SALV TIS	EXIST POST RETAIN	EXIST POST SALVAGE	NEW SIGN POSTS NO. OF POSTS	FLANGED CHANNEL lb/ft 1.12	2.00	3.00	TUBULAR ALUMINUM Ø (in) 3.0 lb/ft 1.3	4.0 lb/ft 1.7	4.0 MOD lb/ft 1.7	TUBULAR STEEL Ø (in) FOUND-ATION	3.0 lb/ft 7.6	3.5 lb/ft 9.0	4.0 lb/ft 10.8	5.0 lb/ft 14.6	W-SHAPE STEEL FTG. SIZE 24"	30"	WEIGHT	POST SIZE	SIGN REMAINED	REMARKS	SIGN DETAIL DETAIL ON SHEET NUMBER	STD. SHEET NUMBER
146+00 RT		1	30	30	6.25						1			X														WII-2 ASTM TYPE IX FLUORESCENT YELLOW-GREEN SHEETING		SHS
		1	24	12	2.00																							WI6-7pL ASTM TYPE IX FLUORESCENT YELLOW-GREEN SHEETING		SHS
146+09 LT		1	30	30	6.25						1			X														WII-2 ASTM TYPE IX FLUORESCENT YELLOW-GREEN SHEETING		SHS
		1	24	12	2.00																							WI6-7pL ASTM TYPE IX FLUORESCENT YELLOW-GREEN SHEETING		SHS
146+46 RT							1 1				1			X																
		1	30	30	6.25		1																					RI-1 BACK TO BACK		SHS
155+00 RT							1 1				1			X																
		1	30	30	6.25		1																					RI-1 BACK TO BACK		SHS
156+17 RT		1	30	30	6.25						1			X														S3-1		SHS
157+14 LT							+		+									NOT THERE												
157+68 LT							1 1				1			X																
	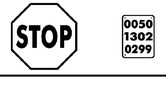	1	30	30	6.25		1																					RI-1 BACK TO BACK		SHS
157+97 LT		1	24	18	3.00						1			X														VR-038		E-141
		1	24	30	5.00																							R2-1		SHS
												FT	FT	FT 105.0	LB	LB	LB		LB	LB	LB	LB								
SHEET TOTALS		SF 49.50	SF	EA. 10	EA.							FT 105.0			LB			EA.	LB				EA.	EA.	LB				

FINAL POST LENGTHS ARE TO BE DETERMINED IN THE FIELD. POST SIZES ARE COMPUTED BASED ON INFORMATION FURNISHED ON THE STANDARD SHEETS AND VTRANS "SIGN POST DESIGN GUIDELINE."

TRAFFIC SIGN SUMMARY SHEET #11

PROJECT NAME: BRATTLEBORO
PROJECT NUMBER: STP 2623(I)

FILE NAME: z06D0214.dgn
PROJECT LEADER: PTS
DESIGNED BY: NLL
IPARM FILE NAME: 06D214_77

PLOT DATE: 3/19/2010
DRAWN BY: HJC
CHECKED BY: PTS
SHEET 77 OF 163

MODEL: Default
CLD 08-0324 z06D0214.dgn