


1.5" Radius, 0.4" Border, White on Green;
[Guilford] C 2K; [1] C 2K;

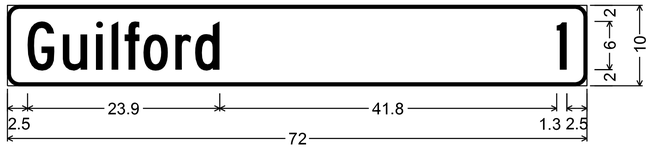


1.5" Radius, 0.4" Border, White on Green;
Standard Arrow Custom 9.0" X 6.8" 180°; [Putney] C 2K; [11] C 2K;




1.5" Radius, 0.4" Border, White on Green;
[Putney] C 2K; [11] C 2K; Standard Arrow Custom 9.0" X 6.8" 45°;

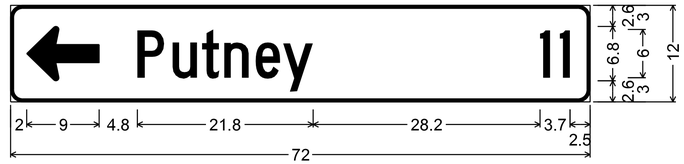


1.5" Radius, 0.4" Border, White on Green;
Standard Arrow Custom 9.0" X 6.8" 90°; [Putney] C 2K; [11] C 2K;

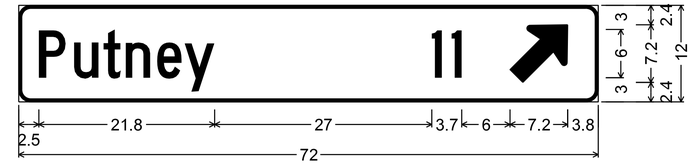


1.5" Radius, 0.4" Border, White on Green;
Standard Arrow Custom 9.0" X 6.8" 180°; [White River Jct] B 2K;
[67] B 2K;

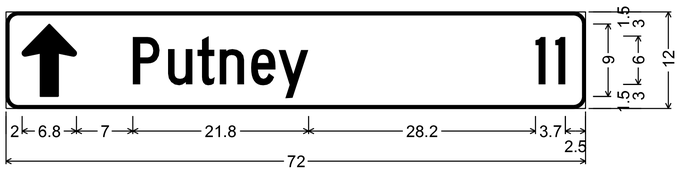


1.5" Radius, 0.4" Border, White on Green;
[White River Jct] B 2K; [67] B 2K;
Standard Arrow Custom 9.0" X 6.8" 45°;

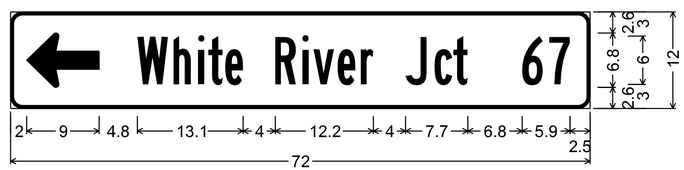


1.5" Radius, 0.4" Border, White on Green;
Standard Arrow Custom 9.0" X 6.8" 90°; [White River Jct] B 2K;
[67] B 2K;

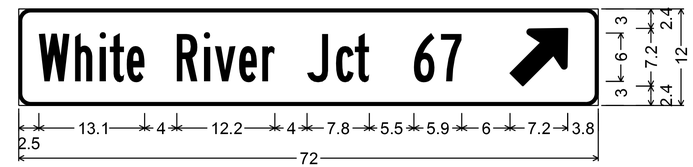


1.5" Radius, 0.4" Border, White on Green;
[Brattleboro] C 2K; [2] C 2K;

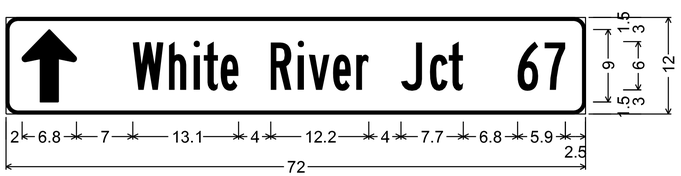


1.5" Radius, 0.4" Border, White on Green;
[Bernardston MA] B 2K; [7] B 2K;
Standard Arrow Custom 9.0" X 6.8" 45°;

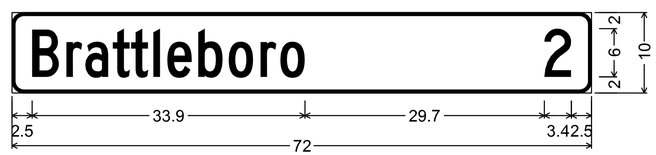


1.5" Radius, 0.4" Border, White on Green;
[Vernon] C 2K; [5] C 2K;

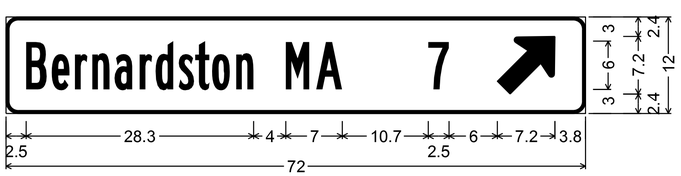


1.5" Radius, 0.4" Border, White on Green;
Standard Arrow Custom 9.0" X 6.8" 90°; [Guilford] C 2K; [1] C 2K;

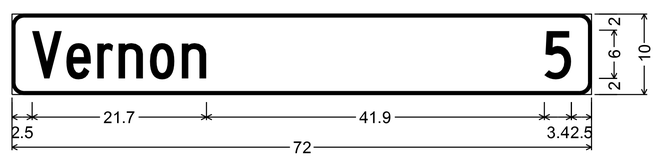


1.5" Radius, 0.4" Border, White on Green;
[Hinsdale NH] C 2K; [5] C 2K;

NOT TO SCALE
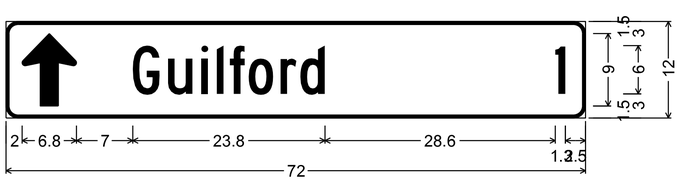
## SIGN DETAIL SHEET 2

PROJECT NAME: GUILFORD-BRATTLEBORO
PROJECT NUMBER: STP 2707(I)

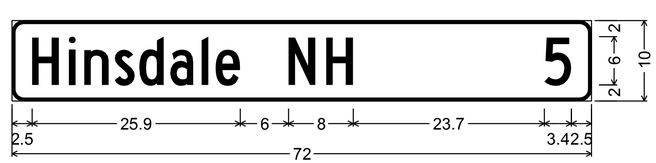FILE NAME: /pave/07c166/pc166
PROJECT LEADER: PTS
DESIGNED BY: NLL
IPARM FILE NAME: 07C166_94

PLOT DATE: 29-JAN-2013 11:42
DRAWN BY: WWG
CHECKED BY: PTS
SHEET 94 OF 97