STATE OF VERMONT
AGENCY OF TRANSPORTATION

TRAFFIC SIGN SUMMARY SHEET 10

MILEMARKER, STATION, OR SIGN NUMBER	SIGN LEGEND	SIGN DIMENSIONS EA	SIGN DIMENSIONS WIDTH (In)	SIGN DIMENSIONS HEIGHT (In)	NEW & SALVAGED SIGNS "A"	NEW & SALVAGED SIGNS "B"	NEW & SALVAGED SIGNS SALV SIGN	NEW & SALVAGED SIGNS SALV TIS	EXIST POST RETAIN	EXIST POST SALVAGE	NEW SIGN POSTS NO. OF POSTS	FLANGED CHANNEL lb/ft 1.12	FLANGED CHANNEL lb/ft 2.0	FLANGED CHANNEL lb/ft 3.0	SQUARE STEEL (In) lb/ft 1.75	SQUARE STEEL (In) lb/ft 2.0	SQUARE STEEL (In) lb/ft 2.5	ANCHOR	SLEEVE	TUBULAR ALUMINUM Ø (In) lb/ft 3.0	TUBULAR ALUMINUM Ø (In) lb/ft 4.0	TUBULAR ALUMINUM Ø (In) lb/ft 4.0 MOD	FOUND-ATION	TUBULAR STEEL Ø (In) lb/ft 3.0	TUBULAR STEEL Ø (In) lb/ft 3.5	TUBULAR STEEL Ø (In) lb/ft 4.0	TUBULAR STEEL Ø (In) lb/ft 5.0	W-SHAPE STEEL FTG. SIZE 24"	W-SHAPE STEEL FTG. SIZE 30"	W-SHAPE STEEL WEIGHT	W-SHAPE STEEL POST SIZE	SIGN FRAME REQUIRED	REMARKS	SIGN DETAIL DETAIL IN SHSM * BOOK	SIGN DETAIL DETAIL ON SHEET NUMBER	SIGN DETAIL STD. SHEET NUMBER
HIGHGATE VT ROUTE 78 (CONT.)																																				
134+10, RT		1 1	30 24	30 12	6.25 2.00						1						X 14	X																WI1-15a WI6-7P	X X		
134+85, LT		1 1	30 24	30 12	6.25 2.00						1						X 13.5	X																WI1-15a WI6-7P	X X		
137+28, LT		1	6	10	0.42						1				X 7.5			X																VD-700			E-138
141+05, RT		1	36	36	9.00						2					X 16.25 17.5		X																W3-5	X		
143+28, RT		1	30	18	3.75						1					X 13		X																VD-018		117	
145+46, RT		1 1	21 30	15 24	2.00 5.00						1					X 13.75		X																M2-1 (GREEN ON WHITE) (GREEN ON WHITE)	X		 E-136B
147+84, RT		1	6	10	0.42						1				X 7.5			X																VD-700			E-138
150+10, LT		1 1	24 24	12 24	2.00 4.00						1					X 13.75		X																M3-4 (GREEN ON WHITE) (GREEN ON WHITE)	X		 E-136B
150+14, RT	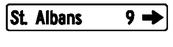	1	72	12	6.00						2					X 12 12		X																VD1-1a		114	
												FT	FT	FT	FT	FT	FT		EA	LB	LB	LB		LB	LB	LB	LB									
															20	104	34																			
												FT			FT					LB			EA.	LB				EA.	EA.	LB						
		TOTALS			SF 49.09	SF	EA.	SF								158 140.75																				

* "SHSM"-STANDARD HIGHWAY SIGNS AND MARKINGS

FINAL POST LENGTHS ARE TO BE DETERMINED IN THE FIELD. POST SIZES ARE COMPUTED BASED ON INFORMATION FURNISHED ON THE STANDARD SHEETS AND THE VTRANS "SIGN POST DESIGN GUIDELINE."

TRAFFIC SIGN SUMMARY SHEET #10

PROJECT NAME: SWANTON-SHELDON
PROJECT NUMBER: STP 2715(1)

FILE NAME: p07c186.dgn
PROJECT LEADER: JLL
DESIGNED BY: STANTEC

PLOT DATE: 4/24/2014
DRAWN BY: STANTEC
CHECKED BY: STANTEC
SHEET 93 OF 121