STATE OF VERMONT
AGENCY OF TRANSPORTATION

TRAFFIC SIGN SUMMARY SHEET 07

MILEMARKER, STATION, OR SIGN NUMBER	SIGN LEGEND	SIGN DIMENSIONS EA	WIDTH (in)	HEIGHT (in)	NEW & SALVAGED SIGNS "A"	"B"	SALV SIGN	SALV TIS	EXIST POST RETAIN	EXIST POST SALVAGE	NEW SIGN POSTS NO. OF POSTS	FLANGED CHANNEL lb/ft 1.12	2.0	3.0	SQUARE STEEL (in) lb/ft 1.75	2.0	2.5	ANCHOR	SLEEVE	TUBULAR ALUMINUM Ø (in) lb/ft 3.0	4.0	4.0 MOD 1.3	1.7	1.7	TUBULAR STEEL Ø (in) FOUNDATION	lb/ft 3.0	3.5	4.0	5.0 7.6	9.0	10.8	14.6	W-SHAPE STEEL FTG. SIZE 24"	30"	WEIGHT	POST SIZE	SIGN FRAME REQUIRED	REMARKS	SIGN DETAIL DETAIL IN SHSM BOOK	DETAIL ON SHEET NUMBER	STD. SHEET NUMBER
U.S. ROUTE 5 BARTON (CONT.)	
303+25, LT		1	24	12	2.00						1													1	X								#3	M3-3	X		
		1	24	24	4.00																														MI-4	X		
		1	24	12	2.00																														M4-5	X		
		1	24	24	4.00																														MI-5 FOR SIGN FRAME DETAIL SEE SHEET 62			E-136C
		1	21	15	2.19																														M6-3	X		
		1	24	12	2.00																														M3-3 (GREEN ON WHITE)			E-136B
		1	24	24	4.00																														MI-5			E-136B
		1	21	15	2.19																														M5-1 (GREEN ON WHITE)			E-136B
303+95, LT	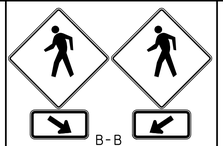	2	30	30	12.50						1					X		X																	W11-2	X		
		2	24	12	4.00																														W16-7P	X		
303+95, LT	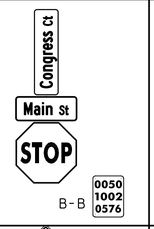	1	42	12	3.50						1							X	X																D3-1		61	
		1	30	12	2.50																														D3-1		61	
		1	30	30	6.25																														RI-1	X		
		1	6	10	0.42																														VD-700			E-138
304+29, LT		1	30	30	6.25						1					X		X																	WI4-2	X		
305+40, RT	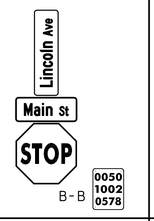	1	42	12	3.50						1							X	X																D3-1		61	
		1	30	12	2.50																														D3-1		61	
		1	30	30	6.25																														RI-1	X		
		1	6	10	0.42																														VD-700			E-138
"SHSM"-STANDARD HIGHWAY SIGNS AND MARKINGS FINAL POST LENGTHS ARE TO BE DETERMINED IN THE FIELD. POST SIZES ARE COMPUTED BASED ON INFORMATION FURNISHED ON THE STANDARD SHEETS AND THE VTRANS "SIGN POST DESIGN GUIDELINE."												FT	FT	FT	FT	FT 30	FT 30		EA	LB	LB	LB		LB 107	LB	LB	LB										
TOTALS		SF 70.47	SF	EA.	SF				FT			FT 60								LB				EA. 1	LB 107				EA.	EA.	LB							

Stantec

PROJECT NAME: BARTON
PROJECT NUMBER: STP 2702(I)

FILE NAME: p07c192.dgn
PROJECT LEADER: JLL
DESIGNED BY: STANTEC
IPARM FILE: p07c192tss07.i

PLOT DATE: 30-OCT-2013 17:0
DRAWN BY: STANTEC
CHECKED BY: STANTEC
SHEET 45 OF 75