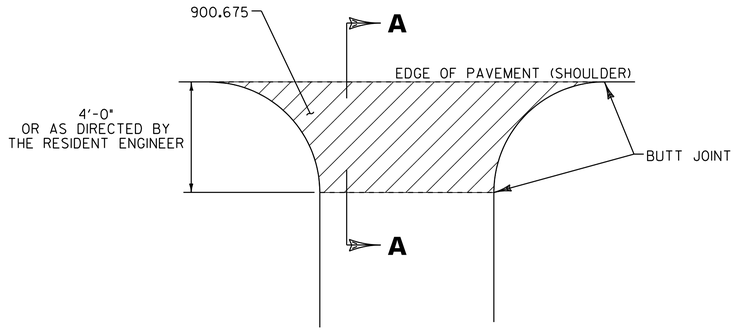

PLAN

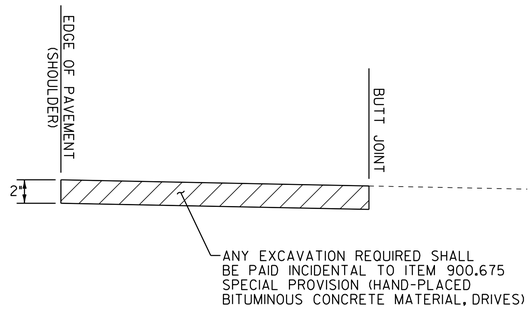

SECTION

HANDWORK DETAILS FOR PAVED DRIVES

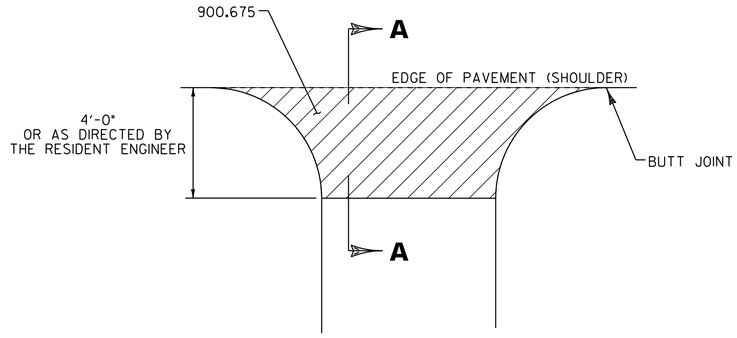

PLAN

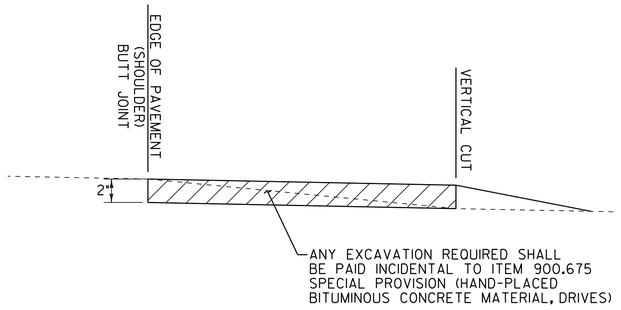

SECTION A–A

HANDWORK DETAILS FOR GRAVEL DRIVES

STATION	POSITION	QUANTITY (SY)
STP 262(1)		
VT ROUTE 243		
7+76	RT	10
9+67	RT	7
26+86	RT	8
29+80	RT	8
32+39	RT	11
32+46	LT	21
34+54	RT	6
35+44	RT	8
37+06	RT	5
38+71	RT	8
39+76	RT	7
40+80	RT	6
42+73	RT	8
43+18	RT	11
44+04	RT	5
SUBTOTAL		129
ROUNDING		1
TOTAL		130

NOTES:

1. PAVING LIFT SHALL BE A MINIMUM OF 1½" AND A MAXIMUM OF 2".
2. THE COST OF PROVIDING AND PLACING SUBBASE MATERIAL, CLEANING EXISTING PAVED SURFACES, INCLUDING POWER EQUIPMENT, AND FOR FILLING JOINTS, CRACKS AND HOLES WILL NOT BE PAID DIRECTLY BUT WILL BE CONSIDERED INCIDENTAL TO ITEM 900.675 SPECIAL PROVISION (HAND-PLACED BITUMINOUS CONCRETE MATERIAL, DRIVES).
3. EXCAVATION NEEDED TO ACHIEVE PROPER DRIVE SLOPES WILL NOT BE PAID DIRECTLY BUT WILL BE CONSIDERED INCIDENTAL TO ITEM 900.675 SPECIAL PROVISION (HAND-PLACED BITUMINOUS CONCRETE MATERIAL, DRIVES).

LEGEND

ITEM 900.675 SPECIAL PROVISION (HAND-PLACED BITUMINOUS CONCRETE MATERIAL, DRIVES)

Stantec

DRIVE DETAIL SHEET

PROJECT NAME: TROY
PROJECT NUMBER: STP 262I(1)

FILE NAME: p06c210.dgn
PROJECT LEADER: JLL
DESIGNED BY: MCF
IPARM FILE: p06c210ds.i

PLOT DATE: 25-OCT-2011 14:04
DRAWN BY: STANTEC
CHECKED BY: JLL
SHEET 106 OF 116