STATE OF VERMONT
AGENCY OF TRANSPORTATION

TRAFFIC SIGN SUMMARY SHEET #8

SHSM = FHWA 2004 STANDARD HIGHWAY SIGNS AND MARKINGS BOOK AND THE 2012 SUPPLEMENT TO THE 2004 EDITION

MILEMARKER, STATION, OR SIGN NUMBER	SIGN LEGEND	SIGN DIMENSIONS			NEW & SALVAGED SIGNS				EXIST POST		NEW SIGN POSTS																	REMARKS	SIGN DETAIL		
		EA	WIDTH (In)	HEIGHT (In)	"A"	"B"	SALV SIGN	SALV TIS	RETAIN	SALVAGE	NO. OF POSTS	SQUARE STEEL (In)					TUBULAR ALUMINUM Ø (In)				TUBULAR STEEL Ø (In)					W-SHAPE STEEL							SHSM	DETAIL ON SHEET NUMBER	STD. SHEET NUMBER
												1.75	2.0	2.5	ANCHOR	SLEEVE	3.0	4.0	4.0 MOD	FOUND-ATION	3.0	3.5	4.0	5.0	FTG. SIZE 24"	FTG. SIZE 30"	WEIGHT	POST SIZE	SIGN REQUIRED				
												lb/ft					lb/ft				lb/ft												
												1.88	2.42	3.35			1.3	1.7	1.7		7.6	9.0	10.8	14.6									
244+30 RT		1	18	24	3.00						1		X		X															ASTM TYPE IX FLUORESCENT YELLOW SHEETING	WI-8R		
244+30 RT		1	18	24	3.00						1		X		X															ASTM TYPE IX FLUORESCENT YELLOW SHEETING	WI-8L		
245+50 RT		1	18	24	3.00						1		X		X															ASTM TYPE IX FLUORESCENT YELLOW SHEETING	WI-8R		
245+50 RT		1	18	24	3.00						1		X		X															ASTM TYPE IX FLUORESCENT YELLOW SHEETING	WI-8L		
246+70 RT		1	18	24	3.00						1		X		X															ASTM TYPE IX FLUORESCENT YELLOW SHEETING	WI-8R		
246+70 RT		1	18	24	3.00						1		X		X															ASTM TYPE IX FLUORESCENT YELLOW SHEETING	WI-8L		
253+40 RT		1	18	24	3.00						1		X		X															ASTM TYPE IX FLUORESCENT YELLOW SHEETING	WI-8R		
253+40 RT		1	18	24	3.00						1		X		X															ASTM TYPE IX FLUORESCENT YELLOW SHEETING	WI-8L		
254+20 RT		1	18	24	3.00						1		X		X															ASTM TYPE IX FLUORESCENT YELLOW SHEETING	WI-8R		
254+20 RT		1	18	24	3.00						1		X		X															ASTM TYPE IX FLUORESCENT YELLOW SHEETING	WI-8L		
255+00 RT		1	18	24	3.00						1		X		X															ASTM TYPE IX FLUORESCENT YELLOW SHEETING	WI-8R		
255+00 RT		1	18	24	3.00						1		X		X															ASTM TYPE IX FLUORESCENT YELLOW SHEETING	WI-8L		
256+90 LT		1	48	24	8.00						2		X		X																WI-6R		
256+90 LT	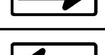	1	48	24	8.00						2		X		X																WI-6L		
FINAL POST LENGTHS ARE TO BE DETERMINED IN THE FIELD. POST SIZES ARE COMPUTED BASED ON INFORMATION FURNISHED ON THE STANDARD SHEETS AND VAOT "SIGN POST DESIGN GUIDELINE."												FT 240	FT	FT		EA	LB	LB	LB		LB	LB	LB	LB								
SHEET TOTALS		SF 52.00			SF		EA.	SF				FT 240					LB			EA.	LB				EA.	EA.	LB				

CLD 14-0197

PROJECT NAME: LEMINGTON-CANAAN
PROJECT NUMBER: STP 2723(I)

FILE NAME: z07c214tsdet.dgn
PROJECT LEADER: P. SHEDD
DESIGNED BY: N. LEMAY
TRAFFIC SIGN SUMMARY SHEET 8

PLOT DATE: 2/28/2015
DRAWN BY: W. GORDON
CHECKED BY: P. SHEDD
SHEET 151 OF 162