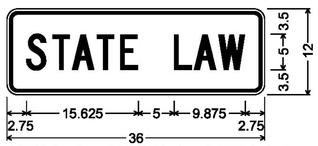

1.500" Radius, 0.375" Border, 0.375" Indent,
Black on Fluorescent yellow;
[STATE LAW] C;

VW-362P

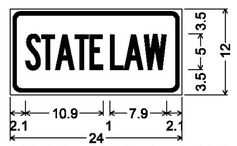

1.5" Radius, 0.5" Border, 0.4" Indent,
Black on Flourescent Yellow;
[STATE LAW] B 2K specified length;

W16-18P

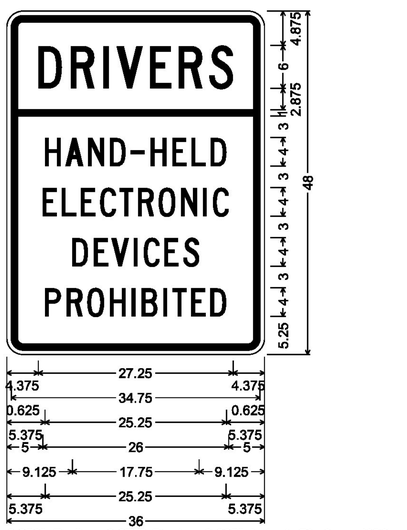

2.250" Radius, 0.875" Border, 0.625" Indent, Black on White;
[DRIVERS] C; [HAND-HELD] C;
[ELECTRONIC] C; [DEVICES] C;
[PROHIBITED] C;

VR-430

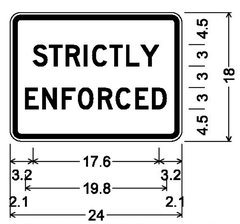

1.5" Radius, 0.6" Border, 0.4" Indent,
Black on White;
[STRICTLY] D 2K;
[ENFORCED] D 2K;

VR-655P

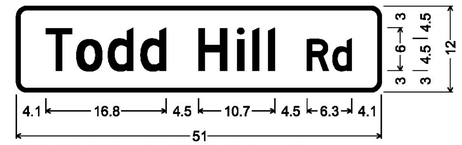

D3-1; 1.5" Radius, 0.5" Border, White on Green;
[Todd Hill] D 2K; [Rd] D 2K;

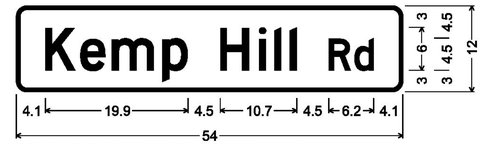

D3-1; 1.5" Radius, 0.5" Border, White on Green;
[Kemp Hill] D 2K; [Rd] D 2K;

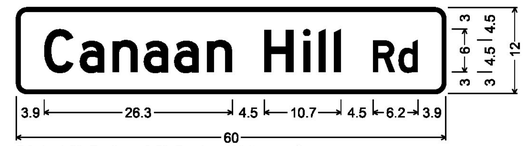

D3-1; 1.5" Radius, 0.5" Border, White on Green;
[Canaan Hill] D 2K; [Rd] D 2K;

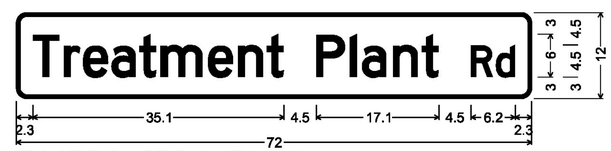

D3-1; 1.5" Radius, 0.5" Border, White on Green;
[Treatment Plant] D 2K 80% spacing; [Rd] D 2K 80% spacing;

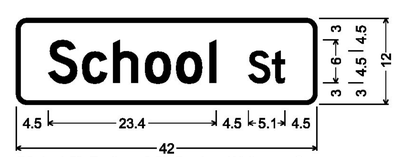

D3-1; 1.5" Radius, 0.5" Border, White on Green;
[School] D 2K; [St] D 2K;

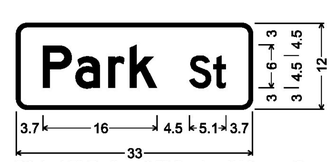

D3-1; 1.5" Radius, 0.5" Border, White on Green;
[Park] D 2K; [St] D 2K;

TOWN HIGHWAY SIGNS D3-1

TOWN HIGHWAY SIGNS SHALL BE DOUBLE SIDED SIGNS
AND SHALL BE INSTALLED WITH 12 INCH BRACKETS.

NOT TO SCALE

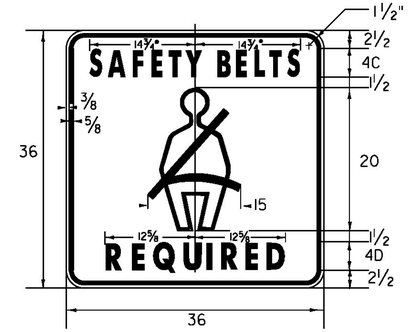

VR-128

Black on White

•REDUCE SPACING 50%

FOR SEAT BELT SYMBOL LAYOUT
SEE THE 2004 STANDARD HIGHWAY
SIGNS AND MARKINGS BOOK PAGE 6-21.

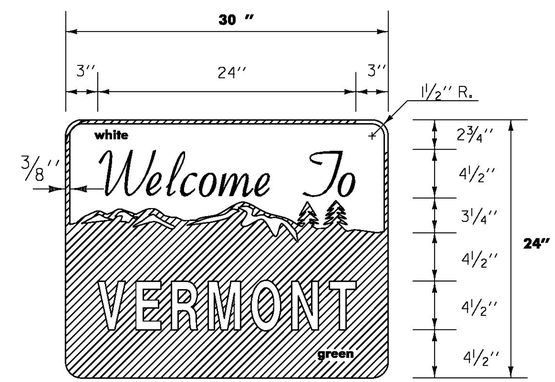

VD-421

NOTE:
FOR THE WORDS "WELCOME TO" USE GERBER FONT
MURRAY HILL BOLD OR EQUIVALENT. TEXT COLOR IS GREEN.
ALL OTHER TEXT USE GERBER FONT SOUVENIR
DEMIBOLD OR EQUIVALENT. TEXT COLOR IS WHITE.
REFER TO STD. E-131 FOR COLORS.

MATERIALS:
SEE STD. E-136B FOR MATERIALS

PROJECT NAME: LEMINGTON-CANAAN	
PROJECT NUMBER: STP 2723(I)	
FILE NAME: z07c2l4tsdet.dgn	PLOT DATE: 2/28/2015
PROJECT LEADER: P. SHEDD	DRAWN BY: W. GORDON
DESIGNED BY: N. LEMAY	CHECKED BY: P. SHEDD
TRAFFIC SIGN DETAIL SHEET 2	SHEET 158 OF 162

CLD 14-0197