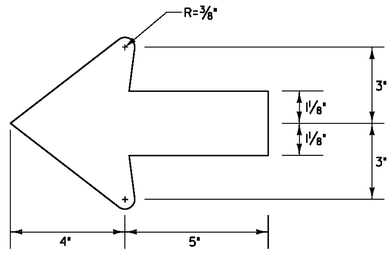

STANDARD ARROW

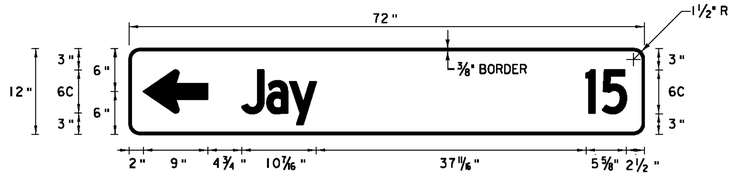

LOCATION: STA. 44+30, RT
COLOR: WHITE BORDER AND TEXT (RETROREFLECTIVE)
GREEN BACKGROUND (RETROREFLECTIVE)
MATERIAL: 0.08" FLAT SHEET ALUMINUM

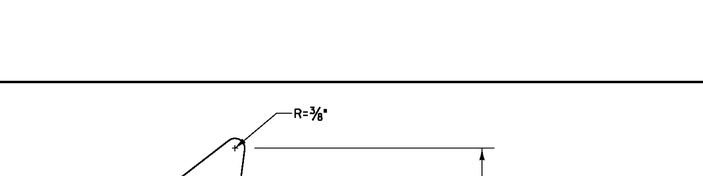

LOCATION: STA. 44+30, RT
COLOR: WHITE BORDER AND TEXT (RETROREFLECTIVE)
GREEN BACKGROUND (RETROREFLECTIVE)
MATERIAL: 0.08" FLAT SHEET ALUMINUM

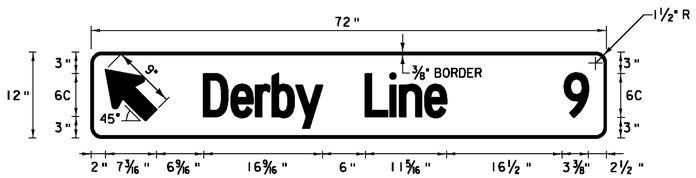

LOCATION: STA. 46+46, RT
COLOR: WHITE BORDER AND TEXT (RETROREFLECTIVE)
GREEN BACKGROUND (RETROREFLECTIVE)
MATERIAL: 0.08" FLAT SHEET ALUMINUM

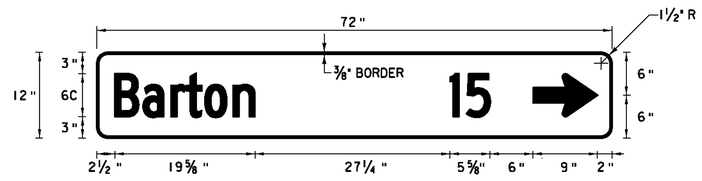

LOCATION: STA. 46+46, RT
COLOR: WHITE BORDER AND TEXT (RETROREFLECTIVE)
GREEN BACKGROUND (RETROREFLECTIVE)
MATERIAL: 0.08" FLAT SHEET ALUMINUM

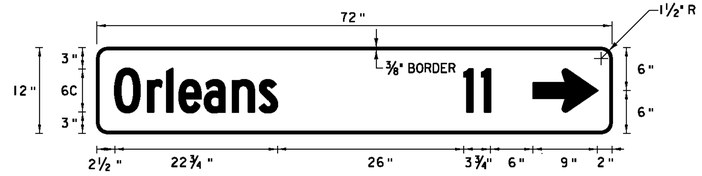

LOCATION: STA. 46+46, RT
COLOR: WHITE BORDER AND TEXT (RETROREFLECTIVE)
GREEN BACKGROUND (RETROREFLECTIVE)
MATERIAL: 0.08" FLAT SHEET ALUMINUM

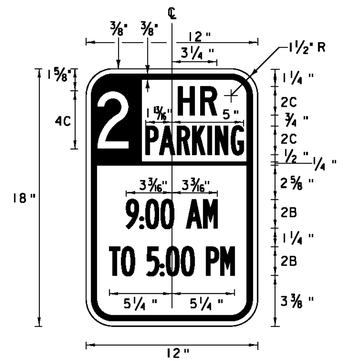

LOCATION: STA. 69+99, RT
STA. 71+01, LT
STA. 72+96, LT
STA. 74+13, RT
STA. 77+54, LT
STA. 79+57, LT
STA. 81+10, RT
STA. 83+85, LT
COLOR: GREEN BORDER AND TEXT (RETROREFLECTIVE)
WHITE BACKGROUND (RETROREFLECTIVE)
MATERIAL: 0.08" FLAT SHEET ALUMINUM

LOCATION: STA. 69+99, RT
STA. 71+01, LT
STA. 72+96, LT
STA. 74+13, RT
STA. 77+54, LT
STA. 79+57, LT
STA. 81+10, RT
STA. 83+85, LT
COLOR: RED BORDER AND TEXT (RETROREFLECTIVE)
WHITE BACKGROUND (RETROREFLECTIVE)
MATERIAL: 0.08" FLAT SHEET ALUMINUM

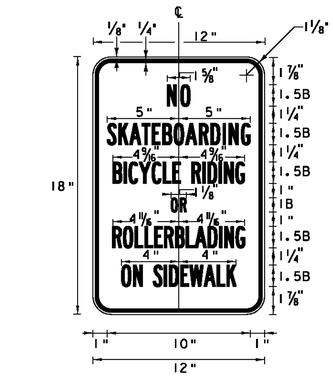

LOCATION: STA. 69+99, RT
STA. 71+01, LT
STA. 72+96, LT
STA. 74+13, RT
STA. 77+54, LT
STA. 79+57, LT
STA. 81+10, RT
STA. 83+85, LT
COLOR: BLACK BORDER AND TEXT (RETROREFLECTIVE)
WHITE BACKGROUND (RETROREFLECTIVE)
MATERIAL: 0.08" FLAT SHEET ALUMINUM

NOTES:
1. ALL SHEETING SHALL BE TYPE III MINIMUM

NOT TO SCALE

Stantec

TRAFFIC SIGN DETAIL SHEET #1

PROJECT NAME: NEWPORT CITY
PROJECT NUMBER: STP 2704(1)

FILE NAME: p07d196.dgn
PROJECT LEADER: JLL
DESIGNED BY: STANTEC
IPARM FILE: p07d196tsds01.i

PLOT DATE: 3/6/2012
DRAWN BY: STANTEC
CHECKED BY: STANTEC
SHEET 82 OF 91