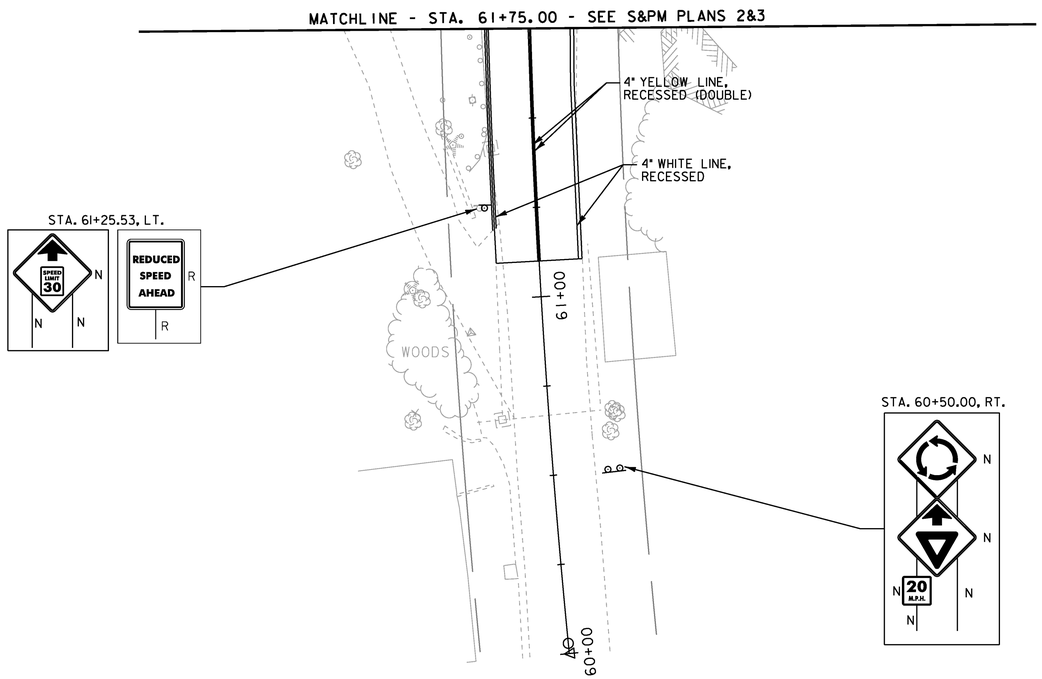

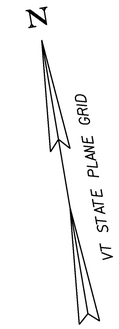

DURABLE 4" WHITE LINE, RECESSED EPOXY PAINT
STA. 61+20.0 - STA. 61+75.0, LT.
STA. 61+10.0 - STA. 61+75.0, RT.

DURABLE 4" YELLOW LINE, RECESSED EPOXY PAINT
STA. 61+10.0 - STA. 61+75.0, CL. - DOUBLE

REMOVING SIGNS
AS SHOWN - 1

SIGN LEGEND
N = NEW
R = REMOVE
RET = RETAIN EXISTING

NOTES:
1. THE FINAL LOCATION OF THE PROPOSED SIGNING SHALL BE DETERMINED BY THE RESIDENT ENGINEER.

0 20 40
SCALE IN FEET

PROJECT NAME: HYDE PARK
PROJECT NUMBER: HES 030-2(23)

FILE NAME: t08bl26bdr.dgn
PROJECT LEADER: JLS
DESIGNED BY: MBL
SIGNING & PAVEMENT MARKING PLAN 6

PLOT DATE: 08-DEC-2010
DRAWN BY: MBL
CHECKED BY: JAD
SHEET 43 OF 100