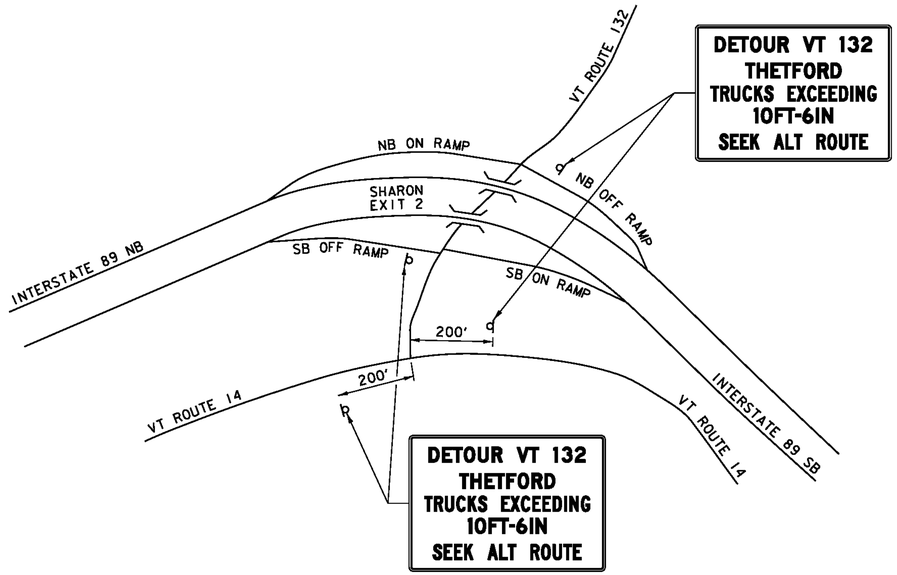

DETAIL A
NOT TO SCALE

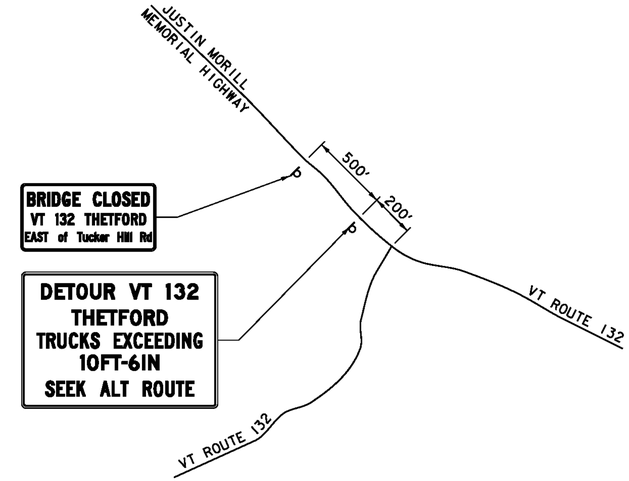

DETAIL B
NOT TO SCALE

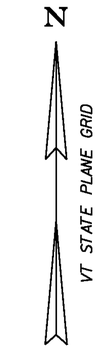

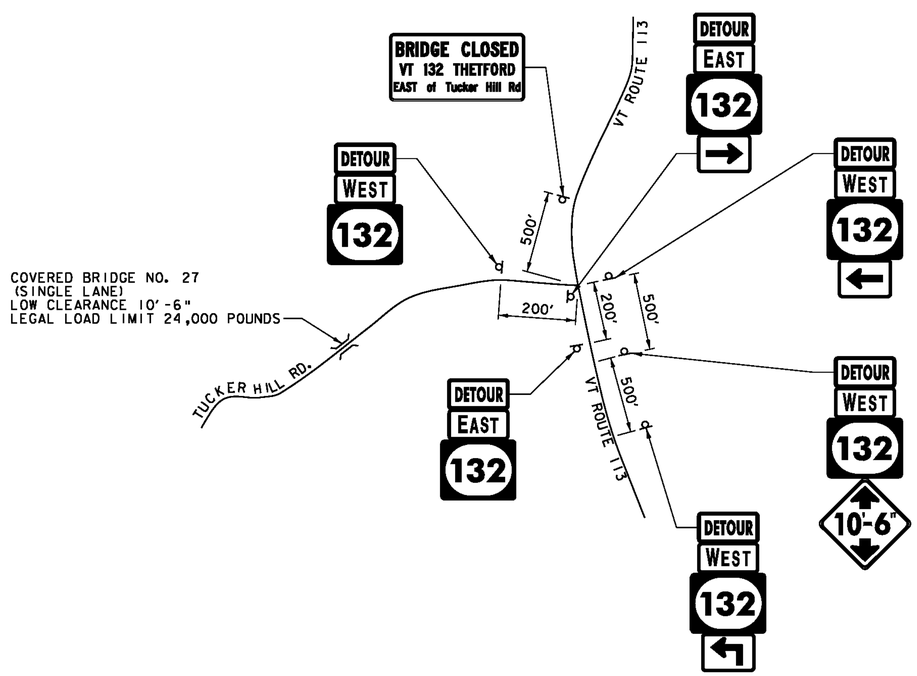

DETAIL C
NOT TO SCALE

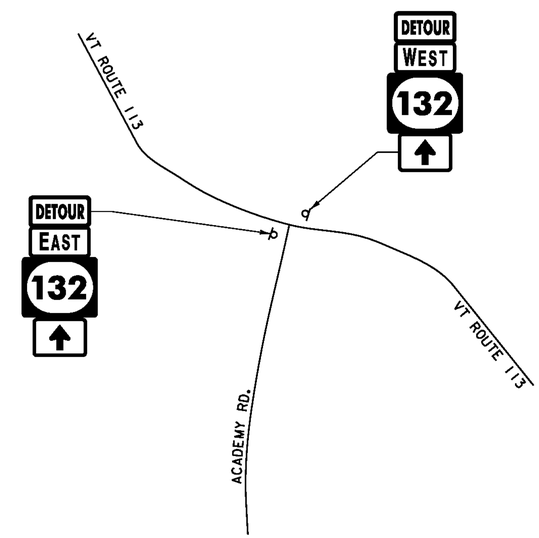

DETAIL D
NOT TO SCALE

VHB Vanasse Hangen Brustlin, Inc.

PROJECT NAME: THETFORD	
PROJECT NUMBER: BHF 0177(9)	
FILE NAME: z08j174detour_details.dgn	PLOT DATE: 2/15/2012
PROJECT LEADER: M.A. COLGAN	DRAWN BY: B.M. KLINEFELTER
DESIGNED BY: S.E. BURBANK	CHECKED BY: S.E. BURBANK
TRAFFIC CONTROL SHEET (2 OF 6)	SHEET 25 OF 78