DIR	MILEPOINT	LOCATION CODE (SHEET 2)	MUTCD CODE	WIDTH (IN)	HEIGHT (IN)	SHEETING REMARKS	SIGN LEGEND FOR POST LENGTHS AND INSTALLATION DATES SEE ORIGINAL RECORD PLANS	NEW SIGNS "A"	NEW SIGNS "B"	EXISTING SIGNS RETAIN	EXISTING SIGNS SALVAGE FROM	EXISTING SIGNS SALVAGE TO	EXISTING SIGNS REMOVE	EXIST POST RETAIN	EXIST POST REMOVE	NUMBER OF NEW POSTS	SQUARE STEEL (in) 2.00 (LB / FT) 2.16	SQUARE STEEL (in) 2.00 (LB / FT) 2.42	SQUARE STEEL (in) 2.50 (LB / FT) 3.35	TUBULAR STEEL Ø (IN) FOUNDATION	TUBULAR STEEL Ø (IN) 3.00 (LB / FT) 7.60	TUBULAR STEEL Ø (IN) 3.50 (LB / FT) 9.00	TUBULAR STEEL Ø (IN) 4.00 (LB / FT) 10.80	TUBULAR STEEL Ø (IN) 5.00 (LB / FT) 14.60	SIGN FRAME REQUIRED	REMARKS	SIGN DETAIL: DETAIL IN SHS	SIGN DETAIL: DETAIL ON SHEET NUMBER	SIGN DETAIL: DETAIL ON STD SHEET NUMBER
PERU VT 11							"FY"-FLUORESCENT YELLOW "FYG"-FLUORESCENT YELLOW GREEN																			"SHS"-STANDARD HIGHWAY SIGNS			
EB	2.335	A	W2-3MaL	30	30			6.25								1		X								INSTALL 200 FT +/- EAST OF EXISTING		6	
		A	W16-8	24	8			1.33																		Main St IN UPPER AND LOWER CASE	X		
EB	2.415	A	D1-1	72	10								1		X														
		A	D1-1A	72	10								1																
		A	D1-1	72	12			6.00								2		X										5	
		A	D1-1A	72	12			6.00																				5	
EB	2.580	A	VD-062B	72	16					1				X															
EB	2.615	A	W2-1	30	30		4 WAY INTERSECTION						1		X														
		A	W13-1	18	18								1																
		A	W2-1Mb	30	30		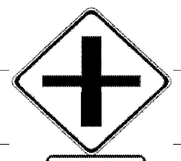	6.25								1		X										6	
		A	W16-8	24	8			1.33																		South Rd IN UPPER AND LOWER CASE	X		
EB	2.735	C	VR-017	24	30								1		X																
		C	VR-017	24	30			5.00								1		X								TH-3, SOUTH RD			E-141
EB	2.745	D	R1-1	30	30								1		X																
		D	R1-1	30	30			6.25								1		X								TH-3, SOUTH RD	X		
SIGN SUMMARY SHEET							SHEET TOTALS	38.41	0.00	1	0	0	6	0	0	6		90										
								SF	SF	EA	EA	EA	EA	EA	EA	EA		FT										
VERMONT AGENCY OF TRANSPORTATION							TOWN TOTALS	381.1	0.0	16.0	0.0	0.0	73	2.0	0.0	60		900.0										

PROJECT NAME: Manchester-Springfield
PROJECT NUMBER: STPG SIGN(25)
FILE NAME: Peru VT11.xls
PROJECT MANAGER: N. Avery
DESIGNED BY: A. Gamble
PERU SHEET 4
PLOT DATE: 4/8/2009
DRAWN BY: T. Guazzoni
CHECKED BY: S. Menard
SHEET 32 OF 115