DIR	MILEPOINT	LOCATION CODE (SHEET 2)	MUTCD CODE	WIDTH (IN)	HEIGHT (IN)	SHEETING REMARKS	SIGN LEGEND FOR POST LENGTHS AND INSTALLATION DATES SEE ORIGINAL RECORD PLANS	NEW SIGNS "A"	NEW SIGNS "B"	EXISTING SIGNS RETAIN	EXISTING SIGNS SALVAGE FROM	EXISTING SIGNS SALVAGE TO	EXISTING SIGNS REMOVE	EXIST POST RETAIN	EXIST POST REMOVE	NUMBER OF NEW POSTS	SQUARE STEEL (in) 2.00 (LB / FT) 2.16	SQUARE STEEL (in) 2.00 (LB / FT) 2.42	SQUARE STEEL (in) 2.50 (LB / FT) 3.35	TUBULAR STEEL Ø (IN) FOUNDATION	TUBULAR STEEL Ø (IN) 3.00 (LB / FT) 7.60	TUBULAR STEEL Ø (IN) 3.50 (LB / FT) 9.00	TUBULAR STEEL Ø (IN) 4.00 (LB / FT) 10.80	TUBULAR STEEL Ø (IN) 5.00 (LB / FT) 14.60	SIGN FRAME REQUIRED	REMARKS	SIGN DETAIL: DETAIL IN SHS	SIGN DETAIL: DETAIL ON SHEET NUMBER	SIGN DETAIL: DETAIL ON STD SHEET NUMBER
CHESTER VT11							"FY"-FLUORESCENT YELLOW "FYG"-FLUORESCENT YELLOW GREEN																			"SHS"-STANDARD HIGHWAY SIGNS			
EB	1.874	C	VR-017	24	30								1		X											SHADY GROVE LANE (TH-128)			
		C	VR-017	24	30			5.00								1		X										E-141
EB	1.882	D	R1-1	30	30								1		X											SHADY GROVE LANE (TH-128)			
		D	R1-1	30	30			6.25								1		X									X		
EB	2.472	A	W1-2L	30	30			6.25								1		X								INSTALL 200 FT ± IN ADVANCE OF (WEST OF) EXISTING CURVE LEFT SIGN ~ SEE NEXT ENTRY	X		
		A	W13-1	18	18			2.25																		40 MPH (PLAQUE)	X		
EB	2.510	A	W1-2L	30	30		CURVE LEFT						1		X														
EB	2.580	A	VW-059	30	30		HIDDEN DRIVE						1		X														
EB	2.646	A	VW-054	30	30			6.25								1		X								INSTALL BEHIND RAIL 350 FT± WEST OF PREVIOUS POSITION.			E-154
EB	2.710	A	W1-6	48	24								1		X														
		A	OM1-1	18	18		OBJECT MARKER						1																
		A	W1-6	48	24		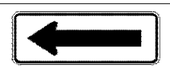	8.00								2		X									X		
EB	2.716	B	W1-6	48	24		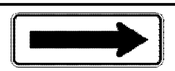	8.00								2		X								INSTALL BEHIND RAIL 30 FT ± EAST OF EB FACING LARGE ARROW, FACING WB TRAFFIC	X		
EB	2.783	C	VR-017	24	30			5.00								1		X								SWETT ROAD (TH-57)			E-141
EB	2.787	D	R1-1	24	24								1		X											SWETT ROAD (TH-57)			
							SHEET TOTALS	47.00	0.00	0	0	0	7	0	0	9		135											
								SF	SF	EA	EA	EA	EA	EA	EA	EA		FT											
							TOWN TOTALS	795.8	0.0	4.0	2.0	2.0	155	0.0	1.0	134		2010.0											

SIGN SUMMARY SHEET

VERMONT AGENCY OF TRANSPORTATION

PROJECT NAME: Manchester-Springfield VT11
PROJECT NUMBER: STPG SIGN(25)

FILE NAME: Chester VT11.xls
PROJECT MANAGER: N. Avery
DESIGNED BY: M. Miller
CHESTER SHEET 4

PLOT DATE: 4/8/2009
DRAWN BY: T. Guazzoni
CHECKED BY: S. Menard