DIR	MILEPOINT	LOCATION CODE (SHEET 2)	MUTCD CODE	WIDTH (IN)	HEIGHT (IN)	SHEETING REMARKS	SIGN LEGEND FOR POST LENGTHS AND INSTALLATION DATES SEE ORIGINAL RECORD PLANS	NEW SIGNS "A"	NEW SIGNS "B"	EXISTING SIGNS RETAIN	EXISTING SIGNS SALVAGE FROM	EXISTING SIGNS SALVAGE TO	EXISTING SIGNS REMOVE	EXIST POST RETAIN	EXIST POST REMOVE	NUMBER OF NEW POSTS	SQUARE STEEL (in) 2.00 (LB / FT) 2.16	SQUARE STEEL (in) 2.00 (LB / FT) 2.42	SQUARE STEEL (in) 2.50 (LB / FT) 3.35	TUBULAR STEEL Ø (IN) FOUNDATION	TUBULAR STEEL Ø (IN) 3.00 (LB / FT) 7.60	TUBULAR STEEL Ø (IN) 3.50 (LB / FT) 9.00	TUBULAR STEEL Ø (IN) 4.00 (LB / FT) 10.80	TUBULAR STEEL Ø (IN) 5.00 (LB / FT) 14.60	SIGN FRAME REQUIRED	REMARKS	SIGN DETAIL: DETAIL IN SHS	SIGN DETAIL: DETAIL ON SHEET NUMBER	SIGN DETAIL: DETAIL ON STD SHEET NUMBER
CHESTER VT11							"FY"-FLUORESCENT YELLOW "FYG"-FLUORESCENT YELLOW GREEN																			"SHS"-STANDARD HIGHWAY SIGNS			
		C	VR-017	24	24		LEGAL LOAD LIMIT 16000 POUNDS						1																
		C	VD-700	6	8		MILE MARKER				1																		
		D	R1-1	30	30			6.25								1		X								SWETT ROAD (TH-57)	X		
		C	VD-700	6	8		MILE MARKER					1																	
EB	3.180	A	W1-2R	30	30		CURVE RIGHT						1		X														
EB	3.230	A	W1-2R	30	30		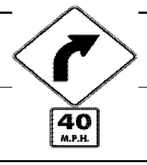	6.25								1		X								INSTALL 260 FT ± EAST OF (BEYOND) PREVIOUS REMOVAL	X		
		A	W13-1	18	18			2.25																		40 MPH (PLAQUE)	X		
EB	3.720	A	R2-5A	24	30		REDUCED SPEED AHEAD						1		X														
EB	3.748	A	W3-5	36	36			9.00								2		X								INSTALL 150 FT ± EAST OF (BEYOND) PREVIOUS REMOVAL. BRUSH CUTTING MAY BE REQUIRED.	X		
EB	3.810	A	VW-054L	30	30		HIDDEN DRIVE LEFT						1		X														
		A	S3-1	30	30		SCHOOL BUS STOP AHEAD						1																
EB	3.850	A	R2-1	24	30								1		X														
		A	R2-1	30	36			7.50								1		X										6	
EB	3.960	A	W11-6	30	30		SNOWMOBILE SYMBOL (FOLDING)						1		X														
		A	W2-3MaL	30	30			6.25								1		X										6	
SIGN SUMMARY SHEET							SHEET TOTALS	37.50	0.00	0	1	1	7	0	0	6		90										
								SF	SF	EA	EA	EA	EA	EA	EA	EA		FT										
VERMONT AGENCY OF TRANSPORTATION							TOWN TOTALS	795.8	0.0	4.0	2.0	2.0	155	0.0	1.0	134		2010.0										

PROJECT NAME: **Manchester-Springfield VT11**
PROJECT NUMBER: **STPG SIGN(25)**

FILE NAME: **Chester VT11.xls** PLOT DATE: **4/8/2009**
PROJECT MANAGER: **N. Avery** DRAWN BY: **T. Guazzoni**
DESIGNED BY: **M. Miller** CHECKED BY: **S. Menard**
CHESTER SHEET 5 SHEET **81** OF **115**