DIR	MILEPOINT	LOCATION CODE (SHEET 2)	MUTCD CODE	WIDTH (IN)	HEIGHT (IN)	SHEETING REMARKS	SIGN LEGEND FOR POST LENGTHS AND INSTALLATION DATES SEE ORIGINAL RECORD PLANS	NEW SIGNS "A"	NEW SIGNS "B"	EXISTING SIGNS RETAIN	EXISTING SIGNS SALVAGE FROM	EXISTING SIGNS SALVAGE TO	EXISTING SIGNS REMOVE	EXIST POST RETAIN	EXIST POST REMOVE	NUMBER OF NEW POSTS	SQUARE STEEL (in) 2.00 (LB / FT) 2.16	SQUARE STEEL (in) 2.00 (LB / FT) 2.42	SQUARE STEEL (in) 2.50 (LB / FT) 3.35	TUBULAR STEEL Ø (IN) FOUNDATION	TUBULAR STEEL Ø (IN) 3.00 (LB / FT) 7.60	TUBULAR STEEL Ø (IN) 3.50 (LB / FT) 9.00	TUBULAR STEEL Ø (IN) 4.00 (LB / FT) 10.80	TUBULAR STEEL Ø (IN) 5.00 (LB / FT) 14.60	SIGN FRAME REQUIRED	REMARKS	SIGN DETAIL: DETAIL IN SHS	SIGN DETAIL: DETAIL ON SHEET NUMBER	SIGN DETAIL: DETAIL ON STD SHEET NUMBER
CHESTER VT11							"FY"-FLUORESCENT YELLOW "FYG"-FLUORESCENT YELLOW GREEN																			"SHS"-STANDARD HIGHWAY SIGNS			
EB	8.045	A	W2-1Mf	30	30		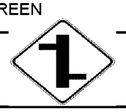	6.25								1		X								INSTALL 300 FT ± EAST OF PREVIOUS POSITION		6	
EB	8.122	A	VR-017	24	30								1		X											FLETCHER HILL RD (TH-120); EXISTING SIGN MAY BE MISSING.			
			VR-017	24	30			5.00								1		X											E-141
EB	8.130	A	R1-1	30	30								1		X											FLETCHER HILL RD (TH-120)			
			R1-1	30	30			6.25								1		X										X		
WB	8.285	F	W2-1Mf	30	30		OFFSET 4-WAY INTERSECTION						1		X														
WB	8.228	F	W2-1Mf	30	30			6.25								1		X								INSTALL 300 FT ± WEST OF PREVIOUS POSITION (50 FT ± WEST OF DRIVEWAY)		6	
WB	8.146	G	VR-017	24	30								1		X											KENYON RD (TH-99)			
		G	VD-700	6	8		MILE MARKER						1													REMOVE MILE MARKER ~ TO BE REPLACED AT LATER DATE			
		G	VR-017	24	30			5.00								1		X											E-141
WB	8.138	H	R1-1	30	30								1		X											KENYON RD (TH-99)			
		H	R1-1	30	30			6.25								1		X										X		
WB	8.087	F	W2-2MaR	30	30		HIDDEN SIDE ROAD RIGHT (SYMBOL)						1		X														
WB	8.050	F	W2-2MaR	30	30			6.25								1		X								INSTALL 290 FT ± WEST OF PREVIOUS POSITION; NEW POSITION WILL BE BEHIND RAIL.		6	
		F	W16-8	30	8			1.67																		STOODLEY RD (PLAQUE)	X		
SIGN SUMMARY SHEET							SHEET TOTALS	42.92	0.00	0	0	0	7	0	0	7		105										
								SF	SF	EA	EA	EA	EA	EA	EA	EA		FT										
VERMONT AGENCY OF TRANSPORTATION							TOWN TOTALS	795.8	0.0	4.0	2.0	2.0	155	0.0	1.0	134		2010.0										

PROJECT NAME: **Manchester-Springfield VT11**
PROJECT NUMBER: **STPG SIGN(25)**

FILE NAME: **Chester VT11.xls** PLOT DATE: **4/8/2009**
PROJECT MANAGER: **N. Avery** DRAWN BY: **T. Guazzoni**
DESIGNED BY: **M. Miller** CHECKED BY: **S. Menard**
CHESTER SHEET 16 SHEET **92** OF **115**