DIR	MILEPOINT	LOCATION CODE (SHEET 2)	MUTCD CODE	WIDTH (IN)	HEIGHT (IN)	SHEETING REMARKS	SIGN LEGEND FOR POST LENGTHS AND INSTALLATION DATES SEE ORIGINAL RECORD PLANS	NEW SIGNS "A"	NEW SIGNS "B"	EXISTING SIGNS RETAIN	EXISTING SIGNS SALVAGE FROM	EXISTING SIGNS SALVAGE TO	EXISTING SIGNS REMOVE	EXIST POST RETAIN	EXIST POST REMOVE	NUMBER OF NEW POSTS	SQUARE STEEL (in) 2.00 (LB / FT) 2.16	SQUARE STEEL (in) 2.00 (LB / FT) 2.42	SQUARE STEEL (in) 2.50 (LB / FT) 3.35	TUBULAR STEEL Ø (IN) FOUNDATION	TUBULAR STEEL Ø (IN) 3.00 (LB / FT) 7.60	TUBULAR STEEL Ø (IN) 3.50 (LB / FT) 9.00	TUBULAR STEEL Ø (IN) 4.00 (LB / FT) 10.80	TUBULAR STEEL Ø (IN) 5.00 (LB / FT) 14.60	SIGN FRAME REQUIRED	REMARKS	SIGN DETAIL DETAIL IN SHS	SIGN DETAIL DETAIL ON SHEET NUMBER	SIGN DETAIL DETAIL ON STD SHEET NUMBER
SPRINGFIELD VT 11							"FY"-FLUORESCENT YELLOW "FYG"-FLUORESCENT YELLOW GREEN																			"SHS"-STANDARD HIGHWAY SIGNS			
EB	3.490	A	VD-062B	72	16		BUSINESS SIGN			1				X															
EB	3.528	A	VR-038	24	18								1		X														
EB	3.528	A	R2-1	24	30		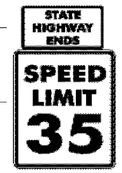						1																
		A	VR-038	24	18			3.00								1		X											E-141
		A	R2-1	30	36			7.50																				6	
EB	6.349	A	VR-039	24	18								1		X														
EB	6.349	A	R2-1	24	30								1																
		A	VR-039	24	18			3.00								2		X											E-141
		A	R2-1	36	48			12.00																				X	
EB	6.418	A	M3-2S	24	12		EAST			1				X															
EB	6.418	A	M1-5	24	24		VT 11			1																			
EB	6.418	A	M4-5I	24	12		TO			1																			
EB	6.418	A	M1-1	24	24		I 89			1																			
EB	6.974	C	VR-017	24	24								1		X														
		C	VR-017	24	30			5.00								1		X										TH-128, RANDALL HILL RD			E-141
							SHEET TOTALS	30.50	0.00	5	0	0	5	0	0	4		60										
								SF	SF	EA	EA	EA	EA	EA	EA	EA		FT										
							TOWN TOTALS	411.7	48.0	26.0	12.0	11.0	74	0.0	0.0	72		1080.0										

SIGN SUMMARY SHEET

VERMONT AGENCY OF TRANSPORTATION

PROJECT NAME: **Manchester-Springfield VT-11**
PROJECT NUMBER: **STPG SIGN(25)**

FILE NAME: **Springfield VT11.xls** PLOT DATE: **4/7/2009**
PROJECT MANAGER: **N. Avery** DRAWN BY: **J. Kelly**
DESIGNED BY: **J. Kelly** CHECKED BY: **S. Menard**
SPRINGFIELD SHEET 3 SHEET **101** OF **115**