DIR	MILEPOINT	LOCATION CODE (SHEET 2)	MUTCD CODE	WIDTH (IN)	HEIGHT (IN)	SHEETING REMARKS	SIGN LEGEND FOR POST LENGTHS AND INSTALLATION DATES SEE ORIGINAL RECORD PLANS	NEW SIGNS "A"	NEW SIGNS "B"	EXISTING SIGNS RETAIN	EXISTING SIGNS SALVAGE FROM	EXISTING SIGNS SALVAGE TO	EXISTING SIGNS REMOVE	EXIST POST RETAIN	EXIST POST REMOVE	NUMBER OF NEW POSTS	SQUARE STEEL (in) 2.00 (LB / FT) 2.16	SQUARE STEEL (in) 2.00 (LB / FT) 2.42	SQUARE STEEL (in) 2.50 (LB / FT) 3.35	TUBULAR STEEL Ø (IN) FOUNDATION	TUBULAR STEEL Ø (IN) 3.00 (LB / FT) 7.60	TUBULAR STEEL Ø (IN) 3.50 (LB / FT) 9.00	TUBULAR STEEL Ø (IN) 4.00 (LB / FT) 10.80	TUBULAR STEEL Ø (IN) 5.00 (LB / FT) 14.60	SIGN FRAME REQUIRED	REMARKS	SIGN DETAIL: DETAIL IN SHS	SIGN DETAIL: DETAIL ON SHEET NUMBER	SIGN DETAIL: DETAIL ON STD SHEET NUMBER
SPRINGFIELD VT 11							"FY"-FLUORESCENT YELLOW "FYG"-FLUORESCENT YELLOW GREEN																			"SHS"-STANDARD HIGHWAY SIGNS			
		A	M6-3	21	15								1																
		A	M3-3	24	12								1																
		A	M1-4	24	24								1																
		A	M6-1	21	15								1																
		A	M3-2	24	12		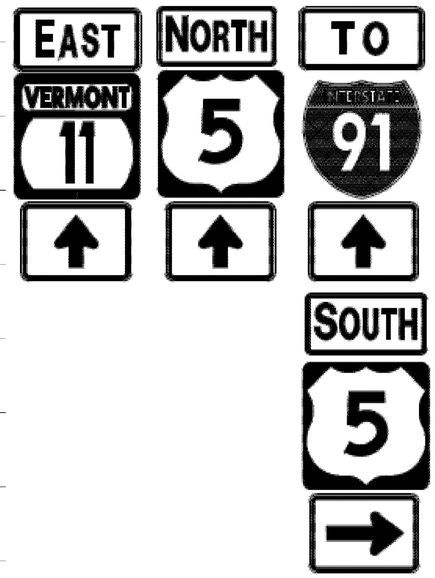	2.00															#3	GREEN ON WHITE SHEETING	X	7	
		A	M1-5	24	24			4.00																				E-136B
		A	M6-3	21	15			2.19																			GREEN ON WHITE SHEETING	X		
		A	M3-1	24	12			2.00																			BLACK ON WHITE SHEETING	X		
		A	M1-4	24	24			4.00																			BLACK ON WHITE SHEETING	X		
		A	M6-3	21	15			2.19																			BLACK ON WHITE SHEETING	X		
		A	M4-5	24	12			2.00																			WHITE ON BLUE SHEETING	X		
		A	M1-1	24	24			4.00																			WHITE, RED ON BLUE SHEETING	X		
		A	M6-3	21	15			2.19																			WHITE ON BLUE SHEETING	X		
		A	M3-3	24	12			2.00																			BLACK ON WHITE SHEETING	X		
		A	M1-4	24	24			4.00																			BLACK ON WHITE SHEETING	X		
							SHEET TOTALS	30.57	0.00	0	0	0	4	0	0	0		0										
								SF	SF	EA	EA	EA	EA	EA	EA	EA		FT										
							TOWN TOTALS	411.7	48.0	26.0	12.0	11.0	74	0.0	0.0	72		1080.0										

SIGN SUMMARY SHEET

VERMONT AGENCY OF TRANSPORTATION

PROJECT NAME: **Manchester-Springfield VT-11**
PROJECT NUMBER: **STPG SIGN(25)**

FILE NAME: **Springfield VT11.xls**
PROJECT MANAGER: **N. Avery**
DESIGNED BY: **J. Kelly**
SPRINGFIELD SHEET 7

PLOT DATE: **4/7/2009**
DRAWN BY: **J. Kelly**
CHECKED BY: **S. Menard**