DIR	MILEPOINT	LOCATION CODE (SHEET 2)	MUTCD CODE	WIDTH (IN)	HEIGHT (IN)	SHEETING REMARKS	SIGN LEGEND FOR POST LENGTHS AND INSTALLATION DATES SEE ORIGINAL RECORD PLANS	NEW SIGNS "A"	NEW SIGNS "B"	EXISTING SIGNS RETAIN	EXISTING SIGNS SALVAGE FROM	EXISTING SIGNS SALVAGE TO	EXISTING SIGNS REMOVE	EXIST POST RETAIN	EXIST POST REMOVE	NUMBER OF NEW POSTS	SQUARE STEEL (in) 2.00 (LB / FT) 2.16	SQUARE STEEL (in) 2.00 (LB / FT) 2.42	SQUARE STEEL (in) 2.50 (LB / FT) 3.35	FOUNDATION	TUBULAR STEEL Ø (IN) 3.00 (LB / FT) 7.60	TUBULAR STEEL Ø (IN) 3.50 (LB / FT) 9.00	TUBULAR STEEL Ø (IN) 4.00 (LB / FT) 10.80	TUBULAR STEEL Ø (IN) 5.00 (LB / FT) 14.60	SIGN FRAME REQUIRED	REMARKS	SIGN DETAIL: DETAIL IN SHS	SIGN DETAIL: DETAIL ON SHEET NUMBER	SIGN DETAIL: DETAIL ON STD SHEET NUMBER
SPRINGFIELD VT 11							"FY"-FLUORESCENT YELLOW "FYG"-FLUORESCENT YELLOW GREEN																			"SHS"-STANDARD HIGHWAY SIGNS			
WB	7.995	F	W2-2MaR	36	36		INTERSECTION WARNING			1				X															
		F	W16-8A	36	8		PADDOCK RD			1																			
WB	7.971	F	D2-1	72	10								1		X														
		F	D2-1	72	10		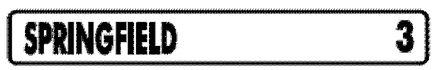						1																
		F	D9-2	24	24								1																
		F	D2-1	72	12		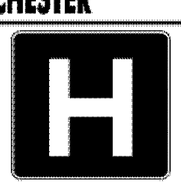	6.00								2		X									5	
		F	D2-1	72	12			6.00																				5	
		F	D9-2	24	24			4.00																			INSTALL "H" ON LEFT POST	X		
WB	7.896	G	VR-017	24	30								1		X														
		G	VR-017	24	30			5.00								1		X									TH-66, PADDOCK RD			E-141
WB	7.888	H	R1-1	30	30								1		X														
		H	R1-1	30	30			6.25								1		X									TH-66, PADDOCK RD	X		
WB	7.850	F	OM-3R	12	36								1		X														
		F	OM-3R	12	36			3.00								1		X										X		E-120
WB	7.750	F	R2-1	36	48			12.00								2		X									INSTALL 200 FT +/- EAST OF REMOVED STATE LAW 50 SIGN	X		
							SHEET TOTALS	42.25 SF	0.00 SF	2 EA	0 EA	0 EA	6 EA	0 EA	0 EA	7 EA		105 FT								
							TOWN TOTALS	411.7	48.0	26.0	12.0	11.0	74	0.0	0.0	72		1080.0								

SIGN SUMMARY SHEET

VERMONT AGENCY OF TRANSPORTATION

PROJECT NAME: **Manchester-Springfield VT-11**
PROJECT NUMBER: **STPG SIGN(25)**

FILE NAME: **Springfield VT11.xls** PLOT DATE: **4/7/2009**
PROJECT MANAGER: **N. Avery** DRAWN BY: **J. Kelly**
DESIGNED BY: **J. Kelly** CHECKED BY: **S. Menard**
SPRINGFIELD SHEET 9 SHEET **107** OF **115**