STATE OF VERMONT
AGENCY OF TRANSPORTATION

TRAFFIC SIGN SUMMARY SHEET 4

MILE MARKER, STATION, OR SIGN NUMBER	SIGN LEGEND	SIGN DIMENSIONS EA	WIDTH (IN)	HEIGHT (IN)	NEW & SALVAGED SIGNS "A"	"B"	SALV SIGN	SALV TIS	EXIST POST RETAIN	SALVAGE	NEW SIGN POSTS NO. OF POSTS	FLANGED CHANNEL LB/FT 1.12	2.0	3.0	SQUARE STEEL (IN) LB/FT 1.75 1.88	2.0 2.42	2.5 3.35	ANCHOR	SLEEVE	TUBULAR ALUMINUM Ø (IN) LB/FT 3.0 1.3	4.0 1.7	4.0 MOD 1.7	TUBULAR STEEL Ø (IN) FOUNDATION	LB/FT 3.0 7.6	3.5 9.0	4.0 10.8	5.0 14.6	W-SHAPE STEEL FTG. SIZE 24"	30"	WEIGHT	POST SIZE	SIGN FRAME REQUIRED	REMARKS	SIGN DETAIL DETAIL ON SHEET NUMBER	STD. SHEET NUMBER
											OPTION ITEMS																									
MAPLE AVENUE																																			
22+38, LT		1	30 36	9 36	1.88 9.00						1					X																		SHS D3-1 STANDARD STREET NAME SIGN SHS R1-1		E-123 E-143
22+40, RT		1	12	18	1.50						1					X																		SHS R7-1		E-143
22+68, LT		1	30	30	6.25						1					X																		SHS W14-2		
23+15, LT		1	12	18	1.50						1					X																		SHS R7-1		E-143
23+80, LT		1	72	18	9.00																													MOUNT ON PROPOSED TRAFFIC SIGNAL MAST ARM OVERHEAD STREET NAME SIGN SHS D3-1		E-123
24+24, RT		1	72	18	9.00																													MOUNT ON PROPOSED TRAFFIC SIGNAL MAST ARM OVERHEAD STREET NAME SIGN SHS D3-1		E-123
24+42, RT	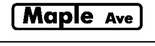	1	60	18	7.50																													MOUNT ON PROPOSED TRAFFIC SIGNAL MAST ARM OVERHEAD STREET NAME SIGN SHS D3-1		E-123
24+72, LT		1	9	15	*																													SHS R10-3eL MOUNT ON PROPOSED TRAFFIC SIGNAL POLE * PAID UNDER TRAFFIC CONTROL SIGNAL ITEMS		
24+74, RT		1	9	15	*																													SHS R10-3eR MOUNT ON PROPOSED TRAFFIC SIGNAL POLE * PAID UNDER TRAFFIC CONTROL SIGNAL ITEMS		
25+00, RT		1	12	18	1.50						1					X																		SHS R7-1		E-143
25+15, LT		1	12	18	1.50						1					X																		SHS R7-1		E-143
25+70 RT		1	12	18	1.50						1					X																		SHS R7-1		E-143
25+70 LT		1	12	18	1.50						1					X																		SHS R7-1		E-143
25+93, LT		1	30	30	6.25						1					X																		VR-921 (MODIFIED)		E-145A
26+22 RT		1	12	18	1.50						1					X																		SHS R7-1		E-143
26+74, LT		1	36	36	9.00																													MOUNT ON TEMPORARY STAND SHS W3-3		E-152
												FT	FT	FT	FT	FT 150	FT		EA	LB	LB	LB		LB	LB	LB	LB								
TOTALS					SF 68.38	SF	EA.	SF				FT			FT	150				LB			EA.	LB				EA.	EA.	LB					

FINAL POST LENGTHS ARE TO BE DETERMINED IN THE FIELD. POST SIZES ARE COMPUTED BASED ON INFORMATION FURNISHED ON THE STANDARD SHEETS AND THE VTRANS "SIGN POST DESIGN GUIDELINE."

AVERAGE POST LENGTH = 15 FT

PROJECT NAME:	BARRE CITY
PROJECT NUMBER:	FEGC F 026-1(34) C/1
FILE NAME: z09B240_TSSS.dgn	PLOT DATE: 4/5/2010
PROJECT LEADER: G. BAKOS	DRAWN BY: DMP / JAR
DESIGNED BY: DMP / MDS	CHECKED BY:
TRAFFIC SIGN SUMMARY SHEET 4	SHEET 44 OF 95

VHB Vanasse Hangen Brustlin, Inc.