DIRECTION	MILEPOINT	LOCATION CODE (SHEET 2)	SIGN CODE	WIDTH (IN)	HEIGHT (IN)	SHEETING REMARKS	SIGN LEGEND	NEW SIGNS "A"	NEW SIGNS "B"	EXISTING SIGNS RETAIN	EXISTING SIGNS SALVAGE FROM	EXISTING SIGNS SALVAGE TO	EXISTING SIGNS REMOVE	EXIST POST RETAIN	EXIST POST REMOVE	NUMBER OF NEW POSTS	SQUARE STEEL (IN) 1.75 (LB / FT) 1.88	SQUARE STEEL (IN) 2.00 (LB / FT) 2.42	SQUARE STEEL (IN) 2.50 (LB / FT) 3.35	TUBULAR STEEL Ø (IN) FOUNDATION	TUBULAR STEEL Ø (IN) 3.00 (LB / FT) 7.60	TUBULAR STEEL Ø (IN) 3.50 (LB / FT) 9.00	TUBULAR STEEL Ø (IN) 4.00 (LB / FT) 10.80	TUBULAR STEEL Ø (IN) 5.00 (LB / FT) 14.60	SIGN FRAME REQUIRED	REMARKS	SIGN DETAIL: DETAIL IN SHS	SIGN DETAIL: DETAIL ON SHEET NUMBER	SIGN DETAIL: DETAIL ON STD SHEET NUMBER
RANDOLPH VT 14							FY-FLUORESCENT YELLOW FYG-FLUORESCENT YELLOW GREEN																			"SHS"-STANDARD HIGHWAY SIGNS			
		C	VR-017	24	30			5.00								1		X										E-141
NB	6.706	D	R1-1	24	24								1		X														
		D	R1-1	30	30		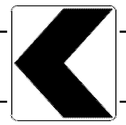	6.25								1		X									X		
NB	6.960	A	W1-8L	24	30		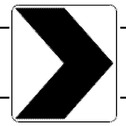	5.00								1		X									INSTALL AT CURVE APEX - FIRST CURVE PAST BRIDGE	X		
NB	6.961	B	W1-8R	24	30			5.00								1		X									INSTALL AT CURVE APEX - FIRST CURVE PAST BRIDGE	X		
NB	7.108	A	W5-2	30	30		NARROW BRIDGE						1		X														
		A	S3-1	30	30		SCHOOL BUS STOP AHEAD						1																
		A	W3-5	36	36			9.00								2		X									X		
NB	7.160	A	R2-5A	24	30		REDUCED SPEED AHEAD						1		X														
		A	W5-2	30	30			6.25								2		X									X		
		A	S3-1	30	30			6.25																			X		
NB	7.200	A	VD-018	30	18								1		X														
		A	VD-018	30	18			3.75								1		X											E-128B
NB	7.230	A	R2-1	24	30								1		X														
		A	R2-1	30	36			7.50								1		X										6	
SIGN SUMMARY SHEET							SHEET TOTALS	54.00	0.00	0	0	0	6	0	0	10		150									
								SF	SF	EA	EA	EA	EA	EA	EA	EA		FT									
VERMONT AGENCY OF TRANSPORTATION							TOWN TOTALS	771.4	0.0	19.0	5.0	5.0	155	0.0	0.0	130		1950.0									

PROJECT NAME: **Hartford-East Montpelier VT14**
PROJECT NUMBER: **STPG SIGN(25)**
FILE NAME: **Randolph.xls** PLOT DATE: **6/18/2009**
PROJECT MANAGER: **N. Avery** DRAWN BY: **I. Shea**
DESIGNED BY: **D. Crossley** CHECKED BY: **S. Menard**
RANDOLPH SHEET 12 SHEET **75** OF **162**