DIRECTION	MILEPOINT	LOCATION CODE (SHEET 2)	SIGN CODE	WIDTH (IN)	HEIGHT (IN)	SHEETING REMARKS	SIGN LEGEND FOR ALL POST LENGTHS AND INSTALLATION DATES SEE ORIGINAL RECORD PLANS	NEW SIGNS "A"	NEW SIGNS "B"	EXISTING SIGNS RETAIN	EXISTING SIGNS SALVAGE FROM	EXISTING SIGNS SALVAGE TO	EXISTING SIGNS REMOVE	EXIST POST RETAIN	EXIST POST REMOVE	NUMBER OF NEW POSTS	SQUARE STEEL (IN) (LB / FT) 1.75 / 1.88	2.00 / 2.42	2.50 / 3.35	FOUNDATION	TUBULAR STEEL Ø (IN) (LB / FT) 3.00 / 7.60	3.50 / 9.00	4.00 / 10.80	5.00 / 14.60	SIGN FRAME REQUIRED	REMARKS	SIGN DETAIL DETAIL IN SHS	DETAIL ON SHEET NUMBER	DETAIL ON STD SHEET NUMBER
RANDOLPH VT 14							FY-FLUORESCENT YELLOW FYG-FLUORESCENT YELLOW GREEN																			"SHS"-STANDARD HIGHWAY SIGNS			
		F	M1-5	24	24								1		X														
		F	M2-1	21	15			2.19								1		X								GREEN ON WHITE SHEETING	X		
		F	M1-5	24	24			4.00																					E-136B
SB	4.970	F	D1-1A	72	10								1																
		F	D1-1A	72	10								1																
		F	D1-1A	72	10								1																
		F	D1-1A	72	12		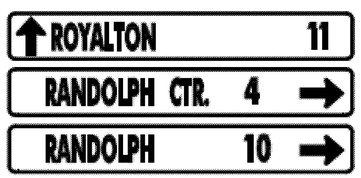	6.00								2		X										5	
		F	D1-1A	72	12			6.00																				5	
		F	D1-1A	72	12			6.00																				5	
SB	4.930	F	M3-3	24	12								1	X															
		F	M1-5	24	24								1																
		F	M6-3	21	15								1																
		F	M3-4	24	12								1																
		F	M1-5	24	24								1																
		F	M6-1	21	15								1																
							SHEET TOTALS	24.19	0.00	0	0	0	10 7	0	0	3		45											
								SF	SF	EA	EA	EA	EA	EA	EA	EA		FT											
							TOWN TOTALS	771.4	0.0	19.0	5.0	5.0	155	0.0	0.0	130		1950.0											

SIGN SUMMARY SHEET

VERMONT AGENCY OF TRANSPORTATION

PROJECT NAME: Hartford-East Montpelier VT14
PROJECT NUMBER: STPG SIGN(25)

FILE NAME: Randolph.xls
PROJECT MANAGER: N. Avery
DESIGNED BY: D. Crossley
RANDOLPH SHEET 16

PLOT DATE: 6/18/2009
DRAWN BY: I. Shea
CHECKED BY: S. Menard