DIRECTION	MILEPOINT	LOCATION CODE (SHEET 2)	SIGN CODE	WIDTH (IN)	HEIGHT (IN)	SHEETING REMARKS	SIGN LEGEND	NEW SIGNS "A"	NEW SIGNS "B"	EXISTING SIGNS RETAIN	EXISTING SIGNS SALVAGE FROM	EXISTING SIGNS SALVAGE TO	EXISTING SIGNS REMOVE	EXIST POST RETAIN	EXIST POST REMOVE	NUMBER OF NEW POSTS	SQUARE STEEL (IN) 1.75 (LB / FT) 1.88	SQUARE STEEL (IN) 2.00 (LB / FT) 2.42	SQUARE STEEL (IN) 2.50 (LB / FT) 3.35	TUBULAR STEEL Ø (IN) FOUNDATION	TUBULAR STEEL Ø (IN) 3.00 (LB / FT) 7.60	TUBULAR STEEL Ø (IN) 3.50 (LB / FT) 9.00	TUBULAR STEEL Ø (IN) 4.00 (LB / FT) 10.80	TUBULAR STEEL Ø (IN) 5.00 (LB / FT) 14.60	SIGN FRAME REQUIRED	REMARKS	SIGN DETAIL: DETAIL IN SHS	SIGN DETAIL: DETAIL ON SHEET NUMBER	SIGN DETAIL: DETAIL ON STD SHEET NUMBER
BROOKFIELD VT 14							FY-FLUORESCENT YELLOW FYG-FLUORESCENT YELLOW GREEN																			"SHS"-STANDARD HIGHWAY SIGNS			
		C	VR-017	24	30			5.00								1		X									E-141
NB	3.430	D	R1-1	24	24								1		X													
		D	R1-1	30	30			6.25								1		X									X		
NB	3.470	A	M2-1	21	15								1		X														
		A	M1-5	24	24								1															
		A	M2-1	21	15			2.19								1		X									GREEN ON WHITE SHEETING	X		
		A	M1-5	24	24			4.00																					E-136B
NB	3.560	A	D1-1A	72	12		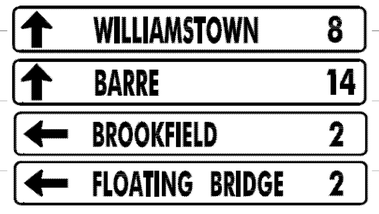	6.00								2		X							INSTALL 15' SOUTH OF POLE W/U.G. POWER ACROSS FROM FIRE DEPT LANE		5	
		A	D1-1A	72	12			6.00																				5	
		A	D1-1A	72	12			6.00																				5	
		A	D1-1A	72	12			6.00																				5	
NB	3.640	A	M3-4	24	12								1		X														
		A	M1-6	24	24								1																
		A	M6-1	21	15								1																
		A	M3-1	24	12								1																
							SHEET TOTALS	41.44	0.00	0	0	0	7	0	0	5		75											
								SF	SF	EA	EA	EA	EA	EA	EA	EA		FT											
							TOWN TOTALS	332.4	0.0	2.0	0.0	0.0	50	0.0	0.0	49		735.0											

SIGN SUMMARY SHEET

VERMONT AGENCY OF TRANSPORTATION

PROJECT NAME: Hartford-East Montpelier VT14
PROJECT NUMBER: STPG SIGN(21)

FILE NAME: Brookfield.xls
PROJECT MANAGER: N. Averv
DESIGNED BY: D. Crossley
BROOKFIELD SHEET 2

PLOT DATE: 6/10/2009
DRAWN BY: T. Guazzoni
CHECKED BY: S. Menard
SHEET 89 OF 162