DIRECTION	MILEPOINT	LOCATION CODE (SHEET 2)	SIGN CODE	WIDTH (IN)	HEIGHT (IN)	SHEETING REMARKS	SIGN LEGEND	NEW SIGNS "A"	NEW SIGNS "B"	EXISTING SIGNS RETAIN	EXISTING SIGNS SALVAGE FROM	EXISTING SIGNS SALVAGE TO	EXISTING SIGNS REMOVE	EXIST POST RETAIN	EXIST POST REMOVE	NUMBER OF NEW POSTS	SQUARE STEEL (IN) 1.75 (LB / FT) 1.88	SQUARE STEEL (IN) 2.00 (LB / FT) 2.42	SQUARE STEEL (IN) 2.50 (LB / FT) 3.35	TUBULAR STEEL Ø (IN) FOUNDATION	TUBULAR STEEL Ø (IN) 3.00 (LB / FT) 7.60	TUBULAR STEEL Ø (IN) 3.50 (LB / FT) 9.00	TUBULAR STEEL Ø (IN) 4.00 (LB / FT) 10.80	TUBULAR STEEL Ø (IN) 5.00 (LB / FT) 14.60	SIGN FRAME REQUIRED	REMARKS	SIGN DETAIL: DETAIL IN SHS	SIGN DETAIL: DETAIL ON SHEET NUMBER	SIGN DETAIL: DETAIL ON STD SHEET NUMBER
WILLIAMSTOWN VT 14							FY-FLUORESCENT YELLOW FYG-FLUORESCENT YELLOW GREEN																			"SHS"-STANDARD HIGHWAY SIGNS			
NB	0.000	A	W1-5	30	30		WINDING RD						1		X														
		A	W13-1	18	18		35 MPH PLAQUE						1																
NB	0.000 TO 0.340	A		6	8		36 WHITE DELINEATORS	12.00								18	X									INSTALL BACK TO BACK AT 100' SPACING, STARTING ACROSS FROM TOWN LINE SIGN		5	
NB	0.785	A	W1-2R	30	30		CURVE RIGHT						1		X														
		A	W13-1	24	24		40 MPH PLAQUE						1																
NB	0.870	A	W1-2R	30	30	FY		6.25								1		X								INSTALL 450 FT +/- NORTH OF EXISTING (TO BE REMOVED)	X		
		A	W13-1	24	24	FY		4.00																			X		
NB	1.210	A	W1-2L	30	30	FY		6.25								1		X								INSTALL ACROSS FROM SB GUARDRAIL TERMINUS	X		
NB	1.445	A	W1-4R	30	30		REVERSE CURVE						1		X														
		A	W13-1	24	24		PLAQUE						1																
NB	1.520	A	W1-4R	30	30			6.25								1		X								INSTALL 80 FT +/- NORTH OF GRAVEL DRIVE	X		
		A	W13-1	24	24			4.00																			X		
NB	1.860	A	W11-2	30	30		PEDESTRIAN						1		X														
		A	W11-7	30	30			6.25								1		X									X		
NB	1.950	A	W11-7	30	30								1		X														
							SHEET TOTALS	45.00	0.00	0	0	0	8	0	0	22		330											
								SF	SF	EA	EA	EA	EA	EA	EA	EA		FT											
							TOWN TOTALS	501.1	0.0	67.0	0.0	0.0	94	0.0	0.0	109		1635.0											

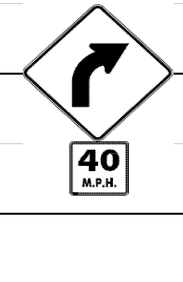

SIGN SUMMARY SHEET

VERMONT AGENCY OF TRANSPORTATION

PROJECT NAME: **Hartford-East Montpelier VT14**
PROJECT NUMBER: **SIGN STPG(21)**

FILE NAME: **Williamstown.xls** PLOT DATE: **6/18/2009**
PROJECT MANAGER: **N. Avery** DRAWN BY: **T. Guazzoni**
DESIGNED BY: **A. Gamble** CHECKED BY: **S. Menard**
WILLIAMSTOWN SHEET 1 SHEET **97** OF **162**