DIRECTION	MILEPOINT	LOCATION CODE (SHEET 2)	SIGN CODE	WIDTH (IN)	HEIGHT (IN)	SHEETING REMARKS	SIGN LEGEND	NEW SIGNS "A"	NEW SIGNS "B"	EXISTING SIGNS RETAIN	EXISTING SIGNS SALVAGE FROM	EXISTING SIGNS SALVAGE TO	EXISTING SIGNS REMOVE	EXIST POST RETAIN	EXIST POST REMOVE	NUMBER OF NEW POSTS	SQUARE STEEL (IN) 1.75 (LB / FT) 1.88	SQUARE STEEL (IN) 2.00 (LB / FT) 2.42	SQUARE STEEL (IN) 2.50 (LB / FT) 3.35	FOUNDATION	TUBULAR STEEL Ø (IN) 3.00 (LB / FT) 7.60	TUBULAR STEEL Ø (IN) 3.50 (LB / FT) 9.00	TUBULAR STEEL Ø (IN) 4.00 (LB / FT) 10.80	TUBULAR STEEL Ø (IN) 5.00 (LB / FT) 14.60	SIGN FRAME REQUIRED	REMARKS	SIGN DETAIL: DETAIL IN SHS	SIGN DETAIL: DETAIL ON SHEET NUMBER	SIGN DETAIL: DETAIL ON STD SHEET NUMBER
BARRE TOWN VT 14							FY-FLUORESCENT YELLOW FYG-FLUORESCENT YELLOW GREEN																			"SHS"-STANDARD HIGHWAY SIGNS			
		A	M1-1	24	24		I-89						1																
		A	M5-1	21	15		LEFT ARROW						1																
		A	M3-1	24	12		NORTH						1																
		A	M1-5	24	24		VT 14						1																
		A	M6-3	21	15		UP ARROW						1																
		A	D1-1A	72	12		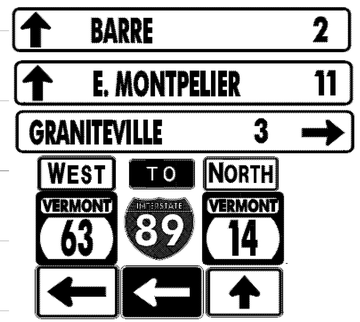	6.00																INSTALL ON EXISTING POSTS		5	
		A	D1-1A	72	12			6.00																				5	
		A	M3-4	24	12			2.00																		#3	GREEN ON WHITE SHEETING	X	7	
		A	M1-5	24	24			4.00																					E-136B
		A	M6-1L	21	15			2.19																			GREEN ON WHITE SHEETING	X		
		A	M4-5	24	12			2.00																			WHITE ON BLUE SHEETING	X		
		A	M1-1	24	24			4.00																				X		
		A	M6-1L	21	15			2.19																			WHITE ON BLUE SHEETING	X		
		A	M3-1	24	12			2.00																			GREEN ON WHITE SHEETING	X		
SIGN SUMMARY SHEET							SHEET TOTALS	36.38	0.00	0	0	0	5	0	0	0	0												
								SF	SF	EA	EA	EA	EA	EA	EA	EA	FT												
VERMONT AGENCY OF TRANSPORTATION							TOWN TOTALS	583.8	0.0	48.0	9.0	9.0	115	0.0	0.0	89	1335.0												

PROJECT NAME: **Hartford-East Montpelier VT14**
PROJECT NUMBER: **STPG SIGN(21)**

FILE NAME: **Barre Town.xls** PLOT DATE: **6/18/2009**
PROJECT MANAGER: **N. Averv** DRAWN BY: **T. Guazzoni**
DESIGNED BY: **A. Gamble** CHECKED BY: **S. Menard**
BARRE TOWN SHEET 4 SHEET **118** OF **162**