DIRECTION	MILEPOINT	LOCATION CODE (SHEET 2)	SIGN CODE	WIDTH (IN)	HEIGHT (IN)	SHEETING REMARKS	SIGN LEGEND	NEW SIGNS "A"	NEW SIGNS "B"	EXISTING SIGNS RETAIN	EXISTING SIGNS SALVAGE FROM	EXISTING SIGNS SALVAGE TO	EXISTING SIGNS REMOVE	EXIST POST RETAIN	EXIST POST REMOVE	NUMBER OF NEW POSTS	SQUARE STEEL (IN) 1.75 (LB / FT) 1.88	SQUARE STEEL (IN) 2.00 (LB / FT) 2.42	SQUARE STEEL (IN) 2.50 (LB / FT) 3.35	TUBULAR STEEL Ø (IN) FOUNDATION	TUBULAR STEEL Ø (IN) 3.00 (LB / FT) 7.60	TUBULAR STEEL Ø (IN) 3.50 (LB / FT) 9.00	TUBULAR STEEL Ø (IN) 4.00 (LB / FT) 10.80	TUBULAR STEEL Ø (IN) 5.00 (LB / FT) 14.60	SIGN FRAME REQUIRED	REMARKS	SIGN DETAIL: DETAIL IN SHS	SIGN DETAIL: DETAIL ON SHEET NUMBER	SIGN DETAIL: DETAIL ON STD SHEET NUMBER
BARRE TOWN VT 14							FY-FLUORESCENT YELLOW FYG-FLUORESCENT YELLOW GREEN																			"SHS"-STANDARD HIGHWAY SIGNS			
SB	1.860	H	R1-1	24	24								1		X														
		H	R1-1	30	30			6.25								1		X									X		
SB	1.830	F	VR-921L	30	30								1		X														
		F	VR-921L	30	30			6.25								1		X										E-145A	
SB	1.800	F	W3-3	36	36								1		X														
		F	W3-3	36	36			9.00								2		X									X		
SB	1.795	F	M2-1	21	15		JCT						1		X														
		F	M1-5	24	24		VT 63						1																
SB	1.785	F	M2-1	21	15			2.19								1		X									GREEN ON WHITE SHEETING. INSTALL 5 FT NORTH OF PARK&RIDE LOT RAISED ISLAND	X		
		F	M1-5	24	24			4.00																				E-136B
SB	1.775	F	D4-2	30	36								1		X														
		F	VD-365	30	6		1-800-685-RIDE						1														REMOVE AND DO NOT REPLACE PHONE NUMBER PLAQUE			
		F	D4-2	30	36		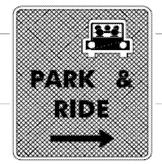	7.50								1		X									X		
SB	1.755	H	R1-1	30	30								1		X														
		H	R1-1	30	30			6.25								1		X								PARK&RIDE EXIT	X		
SIGN SUMMARY SHEET							SHEET TOTALS	41.44	0.00	0	0	0	8	0	0	7		105										
								SF	SF	EA	EA	EA	EA	EA	EA	EA		FT										
VERMONT AGENCY OF TRANSPORTATION							TOWN TOTALS	583.8	0.0	48.0	9.0	9.0	115	0.0	0.0	89		1335.0										

PROJECT NAME: Hartford-East Montpelier VT14
PROJECT NUMBER: STPG SIGN(21)

FILE NAME: Barre Town.xls
PROJECT MANAGER: N. Averv
DESIGNED BY: A. Gamble
BARRE TOWN SHEET 18

PLOT DATE: 6/18/2009
DRAWN BY: T. Guazzoni
CHECKED BY: S. Menard
SHEET 132 OF 162