DIRECTION	MILEPOINT	LOCATION CODE (SHEET 2)	SIGN CODE	WIDTH (IN)	HEIGHT (IN)	SHEETING REMARKS	SIGN LEGEND	NEW SIGNS "A"	NEW SIGNS "B"	EXISTING SIGNS RETAIN	EXISTING SIGNS SALVAGE FROM	EXISTING SIGNS SALVAGE TO	EXISTING SIGNS REMOVE	EXIST POST RETAIN	EXIST POST REMOVE	NUMBER OF NEW POSTS	SQUARE STEEL (IN) (LB / FT) 1.75 / 1.88	2.00 / 2.42	2.50 / 3.35	FOUNDATION	TUBULAR STEEL Ø (IN) (LB / FT) 3.00 / 7.60	3.50 / 9.00	4.00 / 10.80	5.00 / 14.60	SIGN FRAME REQUIRED	REMARKS	SIGN DETAIL: DETAIL IN SHS	DETAIL ON SHEET NUMBER	DETAIL ON STD SHEET NUMBER
CHELSEA		**VT 110**					FY-FLUORESCENT YELLOW FYG-FLUORESCENT YELLOW GREEN																			"SHS"-STANDARD HIGHWAY SIGNS			
		A	D1-1A	72	12			6.00								2		X										5	
NB	0.810	A	M3-1	24	12								1		X														
		A	M1-5	30	24								1																
		A	M3-1	24	12			2.00								1		X								GREEN ON WHITE SHEETING	X		
		A	M1-5	30	24			5.00																					E-136B
NB	0.890	A	R2-1	24	30								1		X														
		A	R2-1	24	30			5.00								1		X									X		
NB	0.960	A	W1-2R	30	30		RIGHT CURVE						1		X														
		A	W13-1	18	18		35 MPH PLAQUE						1																
NB	1.020	A	W1-2R	30	30			6.25								1		X								INSTALL 300'+/- NORTH OF ORIGINAL SIGN LOCATION. AT END OF PULL OFF	X		
		A	W13-1	24	24			4.00																			X		
NB	1.110	A	W1-2R	30	30		RIGHT CURVE						1		X														
NB	1.180	A	W1-2R	30	30		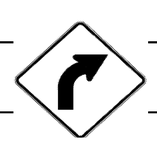	6.25								1		X								INSTALL 400' NORTH OF ORIGINAL SIGN LOCATION	X		
NB	1.690	A	W1-2 L	30	30		LEFT CURVE						1		X														
		A	W13-1	18	18		35 MPH PLAQUE						1																
							SHEET TOTALS	34.50	0.00	0	0	0	8	0	0	6		90											
								SF	SF	EA	EA	EA	EA	EA	EA	EA		FT											
							TOWN TOTALS	539.5	0.0	59.0	5.0	5.0	107	0.0	0.0	96		1440.0											

SIGN SUMMARY SHEET

VERMONT AGENCY OF TRANSPORTATION

PROJECT NAME: Royalton-Barre Town VT110
PROJECT NUMBER: STPG SIGN(23)

FILE NAME: Chelsea.xls
PROJECT MANAGER: N. Avery
DESIGNED BY: D. Crossley
CHELSEA SHEET 2

PLOT DATE: 6/15/2009
DRAWN BY: T. Guazzoni
CHECKED BY: S. Menard
SHEET 36 OF 80