DIRECTION	MILEPOINT	LOCATION CODE (SHEET 2)	SIGN CODE	WIDTH (IN)	HEIGHT (IN)	SHEETING REMARKS	SIGN LEGEND	NEW SIGNS "A"	NEW SIGNS "B"	EXISTING SIGNS RETAIN	EXISTING SIGNS SALVAGE FROM	EXISTING SIGNS SALVAGE TO	EXISTING SIGNS REMOVE	EXIST POST RETAIN	EXIST POST REMOVE	NUMBER OF NEW POSTS	SQUARE STEEL (IN) 1.75 (LB / FT) 1.88	SQUARE STEEL (IN) 2.00 (LB / FT) 2.42	SQUARE STEEL (IN) 2.50 (LB / FT) 3.35	FOUNDATION	TUBULAR STEEL Ø (IN) 3.00 (LB / FT) 7.60	TUBULAR STEEL Ø (IN) 3.50 (LB / FT) 9.00	TUBULAR STEEL Ø (IN) 4.00 (LB / FT) 10.80	TUBULAR STEEL Ø (IN) 5.00 (LB / FT) 14.60	SIGN FRAME REQUIRED	REMARKS	SIGN DETAIL DETAIL IN SHS	SIGN DETAIL DETAIL ON SHEET NUMBER	SIGN DETAIL DETAIL ON STD SHEET NUMBER
WASHINGTON VT 110							FY-FLUORESCENT YELLOW FYG-FLUORESCENT YELLOW GREEN																			"SHS"-STANDARD HIGHWAY SIGNS			
NB	0.000	C	VD-024	60	7.5								1		X														
		C	VD-024	72	10		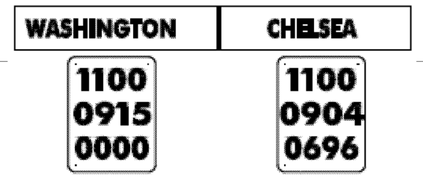	5.00								2		X									4	
		C	VD-700	6	10			0.42																					
		C	VD-700	6	10			0.42																					
NB	0.210	A	W2-2 L	30	30		SIDE ROAD LEFT 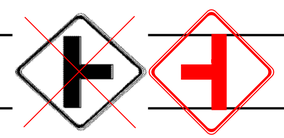						1		X														
NB	0.270	A	W2-2 L	30	30			6.25								1		X								INSTALL 300'+/- NORTH OF ORIGINAL SIGN LOCATION	X		
NB	0.310	A	D1-1A	54	7.5								1		X														
		A	D1-1A	72	12			6.00								2		X									5	
NB	0.350	A	VW-054R	30	30		HIDDEN DRIVE RIGHT						1		X														
NB	0.500	A	VW-054R	30	30			6.25								1		X								INSTALL 200'+/- NORTH OF ORIGINAL SIGN LOCATION			E-154
NB	0.680	A	W1-5R	30	30			6.25								2		X								INSTALL 200'+/- SOUTH OF STOP SIGN FOR POOR FARM RD.	X		
			W13-1	24	24			4.00																			X		
			W7-3A	24	18			3.00																			X		
NB	0.730	A	W1-4R	30	30		RIGHT REVERSE CURVE						1		X														
		A	W13-1	18	18		35 MPH PLAQUE						1																
							SHEET TOTALS	37.59	0.00	0	0	0	6	0	0	8		120											
								SF	SF	EA	EA	EA	EA	EA	EA	EA		FT											
							TOWN TOTALS	320.1	0.0	42.0	3.0	3.0	66	2.0	0.0	73		1095.0											

SIGN SUMMARY SHEET

VERMONT AGENCY OF TRANSPORTATION

PROJECT NAME: Royalton-Barre Town VT110
PROJECT NUMBER: STPG SIGN(23)

FILE NAME: Washington.xls
PROJECT MANAGER: N. Avery
DESIGNED BY: D. Crossley
WASHINGTON SHEET 1

PLOT DATE: 6/15/2009
DRAWN BY: T. Guazzoni
CHECKED BY: S. Menard
SHEET 54 OF 80