DIRECTION	MILEPOINT	LOCATION CODE (SHEET 2)	SIGN CODE	WIDTH (IN)	HEIGHT (IN)	SHEETING REMARKS	SIGN LEGEND	NEW SIGNS "A"	NEW SIGNS "B"	EXISTING SIGNS RETAIN	EXISTING SIGNS SALVAGE FROM	EXISTING SIGNS SALVAGE TO	EXISTING SIGNS REMOVE	EXIST POST RETAIN	EXIST POST REMOVE	NUMBER OF NEW POSTS	SQUARE STEEL (IN) 1.75 (LB / FT) 1.88	SQUARE STEEL (IN) 2.00 (LB / FT) 2.42	SQUARE STEEL (IN) 2.50 (LB / FT) 3.35	FOUNDATION	TUBULAR STEEL Ø (IN) 3.00 (LB / FT) 7.60	TUBULAR STEEL Ø (IN) 3.50 (LB / FT) 9.00	TUBULAR STEEL Ø (IN) 4.00 (LB / FT) 10.80	TUBULAR STEEL Ø (IN) 5.00 (LB / FT) 14.60	SIGN FRAME REQUIRED	REMARKS	SIGN DETAIL DETAIL IN SHS	SIGN DETAIL DETAIL ON SHEET NUMBER	SIGN DETAIL DETAIL ON STD SHEET NUMBER
BARRE TOWN			**VT 110**				FY-FLUORESCENT YELLOW FYG-FLUORESCENT YELLOW GREEN																			"SHS"-STANDARD HIGHWAY SIGNS			
		A	D1-1A	72	10								1																
		A	D1-1A	72	10								1																
		A	D1-1A	72	12		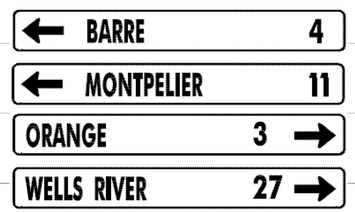	6.00								2			X									5	
		A	D1-1A	72	12			6.00																				5	
		A	D1-1A	72	12			6.00																				5	
		A	D1-1A	72	12			6.00																				5	
NB	1.090	K	R1-1	24	24		STOP			1				X												NEW SIGNS TO BE INSTALLED AT INTERSECTION PER HES 026-1(38)			
		J	R4-7	24	30		RIGHT BULLNOSE			1																			
		K	OM1-1	18	18		YELLOW CLUSTER			1																			
		J	OM1-1	18	18		YELLOW CLUSTER			1																			
NB	1.100	J	R4-7	24	30		RIGHT BULLNOSE			1				X												NEW SIGNS TO BE INSTALLED AT INTERSECTION PER HES 026-1(38)			
SB	1.120	F	R1-1	24	24		STOP			1				X												NEW SIGNS TO BE INSTALLED AT INTERSECTION PER HES 026-1(38)			
SB	1.103	H	R1-2	30	30		YIELD			1				X												NEW SIGNS TO BE INSTALLED AT INTERSECTION PER HES 026-1(38)			
		G	R5-1	30	30		DO NOT ENTER			1				X															
SB	1.100	J	OM1-1	18	18		YELLOW CLUSTER			1																NEW SIGNS TO BE INSTALLED AT INTERSECTION PER HES 026-1(38)			
							SHEET TOTALS	24.00	0.00	9	0	0	2	0	0	2	30												
								SF	SF	EA	EA	EA	EA	EA	EA	EA	FT												
							TOWN TOTALS	258.0	0.0	29.0	4.0	4.0	50	0.0	0.0	41	615.0												

SIGN SUMMARY SHEET

VERMONT AGENCY OF TRANSPORTATION

PROJECT NAME: Royalton-Barre Town VT110
PROJECT NUMBER: STPG SIGN(23)

FILE NAME: Barre Town.xls
PROJECT MANAGER: N. Averv
DESIGNED BY: A. Gamble
BARRE TOWN SHEET 5

PLOT DATE: 6/15/2009
DRAWN BY: T. Guazzoni
CHECKED BY: S. Menard
SHEET 72 OF 80