DIRECTION	MILEPOINT	LOCATION CODE (SHEET 2)	SIGN CODE	WIDTH (IN)	HEIGHT (IN)	SHEETING REMARKS	SIGN LEGEND	NEW SIGNS "A"	NEW SIGNS "B"	EXISTING SIGNS RETAIN	EXISTING SIGNS SALVAGE FROM	EXISTING SIGNS SALVAGE TO	EXISTING SIGNS REMOVE	EXIST POST RETAIN	EXIST POST REMOVE	NUMBER OF NEW POSTS	SQUARE STEEL (IN) (LB / FT) 1.75 / 1.88	2.00 / 2.42	2.50 / 3.35	FOUNDATION	TUBULAR STEEL Ø (IN) (LB / FT) 3.00 / 7.60	3.50 / 9.00	4.00 / 10.80	5.00 / 14.60	SIGN FRAME REQUIRED	REMARKS	SIGN DETAIL: DETAIL IN SHS	DETAIL ON SHEET NUMBER	DETAIL ON STD SHEET NUMBER
READSBORO			**VT 100**				FY-FLUORESCENT YELLOW FYG-FLUORESCENT YELLOW GREEN																			"SHS"-STANDARD HIGHWAY SIGNS			
		F	W13-1	18	18		40 MPH PLAQUE 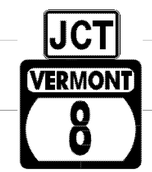						1																
		F	M2-1	21	15			2.19								1		X								GREEN ON WHITE SHEETING	X		
		F	M1-5	24	24			4.00																					E-136B
SB	2.294	F	M2-1S	21	15		JCT						1		X														
		F	M1-5	24	24		VT 8						1																
		F	W1-10L	30	30			6.25								1		X									X		
		F	W13-1	18	18			2.25																			X		
SB	2.242	F	D1-1A	72	10								1																
		F	D1-1M	72	10								1																
		F	D1-1A	72	10								1																
		F	D1-1A	72	12		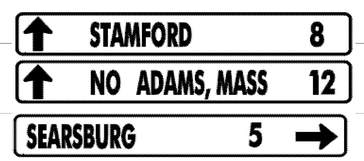	6.00								2		X										5
		F	D1-1A	72	12			6.00																					5
		F	D1-1A	72	12			6.00																					5
SB	2.207	F	M3-3S	24	12								1	X															
		F	M1-5	30	24								1																
							SHEET TOTALS	32.69	0.00	0	0	0	8	0	0	4		60											
								SF	SF	EA	EA	EA	EA	EA	EA	EA		FT											
							TOWN TOTALS	408.4	0.0	34.0	3.0	3.0	84	0.0	2.0	64		960.0											

SIGN SUMMARY SHEET

VERMONT AGENCY OF TRANSPORTATION

PROJECT NAME: Stamford-Andover VT100
PROJECT NUMBER: STPG SIGN(20)

FILE NAME: Readsboro.xls
PROJECT MANAGER: N. Avery
DESIGNED BY: J. Kelly
READSBORO SHEET 11

PLOT DATE: 8/5/2009
DRAWN BY: T. Guazzoni
CHECKED BY: T. Guazzoni
SHEET 32 OF 198