DIRECTION	MILEPOINT	LOCATION CODE (SHEET 2)	SIGN CODE	WIDTH (IN)	HEIGHT (IN)	SHEETING REMARKS	SIGN LEGEND	NEW SIGNS "A"	NEW SIGNS "B"	EXISTING SIGNS RETAIN	EXISTING SIGNS SALVAGE FROM	EXISTING SIGNS SALVAGE TO	EXISTING SIGNS REMOVE	EXIST POST RETAIN	EXIST POST REMOVE	NUMBER OF NEW POSTS	SQUARE STEEL (IN) 1.75 (LB / FT) 1.88	SQUARE STEEL (IN) 2.00 (LB / FT) 2.42	SQUARE STEEL (IN) 2.50 (LB / FT) 3.35	FOUNDATION	TUBULAR STEEL Ø (IN) 3.00 (LB / FT) 7.60	TUBULAR STEEL Ø (IN) 3.50 (LB / FT) 9.00	TUBULAR STEEL Ø (IN) 4.00 (LB / FT) 10.80	TUBULAR STEEL Ø (IN) 5.00 (LB / FT) 14.60	SIGN FRAME REQUIRED	REMARKS	SIGN DETAIL: DETAIL IN SHS	SIGN DETAIL: DETAIL ON SHEET NUMBER	SIGN DETAIL: DETAIL ON STD SHEET NUMBER
READSBORO VT 100							FY-FLUORESCENT YELLOW FYG-FLUORESCENT YELLOW GREEN																				"SHS"-STANDARD HIGHWAY SIGNS			
SB	1.386	G	VR-017	24	30								1		X												TH-36, WILLIAMS RD (SOUTH)			
		G	VR-017	24	30			5.00								1		X											E-141
SB	1.377	H	R1-1	30	30		1000 0209 0136						1		X												TH-36, WILLIAMS RD (SOUTH)			
		H	R1-1	30	30			6.25								1		X										X		
SB	1.176	F	VW-054R	30	30		HIDDEN DRIVE RIGHT			1				X																
		F	S3-1	30	30		SCHOOL BUS STOP AHEAD 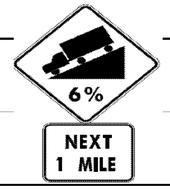			1																			
SB	0.995	F	W7-1b	30	30			6.25								1		X									INSTALL 50 FEET SOUTH OF END OF GUARD RAIL	X		
		F	W7-3a	24	18			3.00																				X		
SB	0.737	F	W1-2R	30	30			6.25								1		X									INSTALL 300 FEET NORTH OF GUARD RAIL SECTION (ON INSIDE OF DOWNHILL CURVE)	X		
							SHEET TOTALS	26.75 SF	0.00 SF	2 EA	0 EA	0 EA	2 EA	0 EA	0 EA	4 EA	60 FT									
							TOWN TOTALS	408.4	0.0	34.0	3.0	3.0	84	0.0	2.0	64	960.0									

SIGN SUMMARY SHEET

VERMONT AGENCY OF TRANSPORTATION

PROJECT NAME: **Stamford-Andover VT100**
PROJECT NUMBER: **STPG SIGN(20)**
FILE NAME: **Readsboro.xls**
PROJECT MANAGER: **N. Avery**
DESIGNED BY: **J. Kelly**
READSBORO SHEET 15
PLOT DATE: **8/5/2009**
DRAWN BY: **T. Guazzoni**
CHECKED BY: **T. Guazzoni**
SHEET **36** OF **198**