DIRECTION	MILEPOINT	LOCATION CODE (SHEET 2)	SIGN CODE	WIDTH (IN)	HEIGHT (IN)	SHEETING REMARKS	SIGN LEGEND	NEW SIGNS "A"	NEW SIGNS "B"	EXISTING SIGNS RETAIN	EXISTING SIGNS SALVAGE FROM	EXISTING SIGNS SALVAGE TO	EXISTING SIGNS REMOVE	EXIST POST RETAIN	EXIST POST REMOVE	NUMBER OF NEW POSTS	SQUARE STEEL (IN) 1.75 (LB / FT) 1.88	SQUARE STEEL (IN) 2.00 (LB / FT) 2.42	SQUARE STEEL (IN) 2.50 (LB / FT) 3.35	TUBULAR STEEL Ø (IN) FOUNDATION	TUBULAR STEEL Ø (IN) 3.00 (LB / FT) 7.60	TUBULAR STEEL Ø (IN) 3.50 (LB / FT) 9.00	TUBULAR STEEL Ø (IN) 4.00 (LB / FT) 10.80	TUBULAR STEEL Ø (IN) 5.00 (LB / FT) 14.60	SIGN FRAME REQUIRED	REMARKS	SIGN DETAIL: DETAIL IN SHS	SIGN DETAIL: DETAIL ON SHEET NUMBER	SIGN DETAIL: DETAIL ON STD SHEET NUMBER
WILMINGTON VT 100							FY-FLUORESCENT YELLOW FYG-FLUORESCENT YELLOW GREEN																				"SHS"-STANDARD HIGHWAY SIGNS			
		A	D1-1A	72	12		<--- BENNINGTON 22			1				X															
		A	D1-1A	72	12		MARLBORO 8 --->			1				X															
		A	D1-1A	72	12		BRATTLEBORO 18 --->			1				X															
NB	2.424	A	M3-4	24	12		WEST			1				X															
		A	M1-5	24	24		VERMONT ROUTE 9			1				X															
		A	M6-1	21	15		<--- LEFT			1				X															
		A	M3-1	24	12		NORTH			1				X															
		A	M1-5	30	24		VERMONT ROUTE 100			1				X															
		A	M6-1	21	15		<--- LEFT			1				X															
		A	M3-2	24	12		EAST			1				X															
		A	M1-5	24	24		VERMONT ROUTE 9			1				X															
		A	M6-1	21	15		RIGHT --->			1				X															
NB	2.464	A	R1-1	36	36		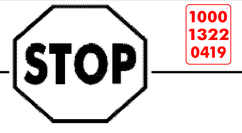 1000 1322 0419	9.00								2		X								INSTALL THE NEW UPSIZED STOP ON 2 POSTS, 25 FT ± IN ADVANCE OF THE EXISTING SIGN	X		
NB	2.469	A	R1-1	30	30		STOP						1		X														
			BECOMES VT ROUTE 9																										
SIGN SUMMARY SHEET							SHEET TOTALS	9.00 SF	0.00 SF	12 EA	0 EA	0 EA	1 EA	0 EA	0 EA	2 EA		30 FT									
VERMONT AGENCY OF TRANSPORTATION							TOWN TOTALS	825.4	0.0	64.0	15.0	15.0	145	0.0	0.0	145		2175.0									

PROJECT NAME: **Stamford-Andover VT100**
PROJECT NUMBER: **STPG SIGN(20)**
FILE NAME: **Wilminaton.xls**
PROJECT MANAGER: **N. Averv**
DESIGNED BY: **M. Miller**
PLOT DATE: **8/6/2009**
DRAWN BY: **T. Guazzoni**
CHECKED BY: **T. Guazzoni**
WILMINGTON SHEET 4
SHEET **74** OF **198**