DIRECTION	MILEPOINT	LOCATION CODE (SHEET 2)	SIGN CODE	WIDTH (IN)	HEIGHT (IN)	SHEETING REMARKS	SIGN LEGEND	NEW SIGNS "A"	NEW SIGNS "B"	EXISTING SIGNS RETAIN	EXISTING SIGNS SALVAGE FROM	EXISTING SIGNS SALVAGE TO	EXISTING SIGNS REMOVE	EXIST POST RETAIN	EXIST POST REMOVE	NUMBER OF NEW POSTS	SQUARE STEEL (IN) (LB / FT) 1.75 / 1.88	SQUARE STEEL (IN) (LB / FT) 2.00 / 2.42	SQUARE STEEL (IN) (LB / FT) 2.50 / 3.35	TUBULAR STEEL Ø (IN) FOUNDATION	TUBULAR STEEL Ø (IN) (LB / FT) 3.00 / 7.60	TUBULAR STEEL Ø (IN) (LB / FT) 3.50 / 9.00	TUBULAR STEEL Ø (IN) (LB / FT) 4.00 / 10.80	TUBULAR STEEL Ø (IN) (LB / FT) 5.00 / 14.60	SIGN FRAME REQUIRED	REMARKS	SIGN DETAIL: DETAIL IN SHS	SIGN DETAIL: DETAIL ON SHEET NUMBER	SIGN DETAIL: DETAIL ON STD SHEET NUMBER
WILMINGTON VT 100							FY-FLUORESCENT YELLOW FYG-FLUORESCENT YELLOW GREEN																			"SHS"-STANDARD HIGHWAY SIGNS			
		A	W13-1	18	18		35-MPH (PLAQUE)						1															
NB	5.395	A	W1-2R	30	30			6.25								1		X								INSTALL 130 FT ± NORTH OF EXISTING SIGN; MAINTAIN 10 FT MIN TO POLE. .	X		
NB	5.500	A	VD-062AS	72	16		BUSINESS			1				X												ADAMS FARM - THIS BUSINESS HAS CLOSED AND THE SIGN WAS REMOVED BY AOT CREWS.			
NB	5.560	A	W2-1M	36	36		CROSSROAD SYMBOL			1				X														
		A	W16-8A	48	18		HIGLEY HILL RD / HASKELL HILL RD (PLAQUE)			1																		
NB	5.630	C	VR-017	24	30								1		X												HIGLEY HILL RD (TH-3); SOUTHERLY LEG OF TH-3			
		C	VR-017	24	30			5.00								1		X								INSTALL AT A POINT JUST BEYOND THE CONVERGANCE OF THE TWO APPROACHES.			E-141
NB	5.636	D	R1-1	30	30								1		X												SOUTHERLY LEG OF TH-3			
		D	R1-1	30	30			6.25								1		X								INSTALL IN THE SMALL TRIANGULAR "ISLAND" FOR THE SB APPROACH OF TH-3.	X		
NB	5.637	C	R1-2	36	36		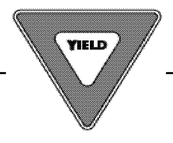						1		X												NORTHERLY LEG OF TH-3 FACES EB TRAFFIC ON TH-3. THE NORTHERLY LEG YIELDS; INSTALLED IN THE SMALL TRIANGULAR ISLAND.			
		C	R1-2	36	36			3.89								1		X									X		
NB	5.640	D	R1-1	30	30								1		X												NORTHERLY LEG OF TH-3			
		D	R1-1	30	30			6.25								1		X									X		
NB	6.025	A	W1-4R	30	30		RIGHT REVERSE CURVE						1		X														
		A	W13-1	18	18		30 MPH PLAQUE						1																
SIGN SUMMARY SHEET							SHEET TOTALS	27.64	0.00	3	0	0	7	0	0	5		75									
								SF	SF	EA	EA	EA	EA	EA	EA	EA		FT									
VERMONT AGENCY OF TRANSPORTATION							TOWN TOTALS	825.4	0.0	64.0	15.0	15.0	145	0.0	0.0	145		2175.0									

PROJECT NAME: **Stamford-Andover VT100**
PROJECT NUMBER: **STPG SIGN(20)**

FILE NAME: **Wilmington.xls**
PROJECT MANAGER: **N. Avery**
DESIGNED BY: **M. Miller**
WILMINGTON SHEET 13

PLOT DATE: **8/6/2009**
DRAWN BY: **T. Guazzoni**
CHECKED BY: **T. Guazzoni**
SHEET **83** OF **198**