DIRECTION	MILEPOINT	LOCATION CODE (SHEET 2)	SIGN CODE	WIDTH (IN)	HEIGHT (IN)	SHEETING REMARKS	SIGN LEGEND	NEW SIGNS "A"	NEW SIGNS "B"	EXISTING SIGNS RETAIN	EXISTING SIGNS SALVAGE FROM	EXISTING SIGNS SALVAGE TO	EXISTING SIGNS REMOVE	EXIST POST RETAIN	EXIST POST REMOVE	NUMBER OF NEW POSTS	SQUARE STEEL (IN) 1.75 (LB / FT) 1.88	SQUARE STEEL (IN) 2.00 (LB / FT) 2.42	SQUARE STEEL (IN) 2.50 (LB / FT) 3.35	TUBULAR STEEL Ø (IN) FOUNDATION	TUBULAR STEEL Ø (IN) 3.00 (LB / FT) 7.60	TUBULAR STEEL Ø (IN) 3.50 (LB / FT) 9.00	TUBULAR STEEL Ø (IN) 4.00 (LB / FT) 10.80	TUBULAR STEEL Ø (IN) 5.00 (LB / FT) 14.60	SIGN FRAME REQUIRED	REMARKS	SIGN DETAIL: DETAIL IN SHS	SIGN DETAIL: DETAIL ON SHEET NUMBER	SIGN DETAIL: DETAIL ON STD SHEET NUMBER
WILMINGTON VT 100							FY-FLUORESCENT YELLOW FYG-FLUORESCENT YELLOW GREEN																			"SHS"-STANDARD HIGHWAY SIGNS			
SB	2.890	F	R2-1	24	30		SPEED LIMIT 25						1		X														
SB	2.885	F	N/A				EMPTY POST								X														
SB	2.845	F	W1-6	48	24								1		X														
		F	W1-6	48	24			8.00								2		X									X		
SB	2.844	E	W1-6	48	24								1		X														
		E	W1-6	48	24			8.00								2		X									X		
SB	2.836	F	W1-6	48	24								1		X												SALVAGED ONTO NEW POST.		
		F	W1-6	48	24		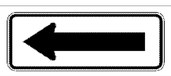	8.00								2		X									X		
SB	2.835	E	W1-6	48	24								1		X														
		E	W1-6	48	24			8.00								2		X									X		
SB	2.785	F	M2-1	21	15								1		X														
		F	M1-5	24	24		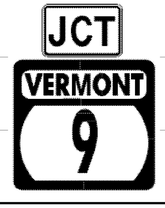						1																
		F	M2-1	21	15			2.19								1		X									GREEN ON WHITE SHEETING	X		
		F	M1-5	24	24			4.00																					E-136B
SB	2.725	F	D1-1A	72	10								1		X														
							SHEET TOTALS	38.19 SF	0.00 SF	0 EA	0 EA	0 EA	8 EA	0 EA	0 EA	9 EA		135 FT											
							TOWN TOTALS	825.4	0.0	64.0	15.0	15.0	145	0.0	0.0	145		2175.0											

SIGN SUMMARY SHEET

VERMONT AGENCY OF TRANSPORTATION

PROJECT NAME: **Stamford-Andover VT100**
PROJECT NUMBER: **STPG SIGN(20)**

FILE NAME: **Wilminaton.xls**
PROJECT MANAGER: **N. Averv**
DESIGNED BY: **M. Miller**
WILMINGTON SHEET 25

PLOT DATE: **8/6/2009**
DRAWN BY: **T. Guazzoni**
CHECKED BY: **T. Guazzoni**
SHEET **95** OF **198**