DIRECTION	MILEPOINT	LOCATION CODE (SHEET 2)	SIGN CODE	WIDTH (IN)	HEIGHT (IN)	SHEETING REMARKS	SIGN LEGEND	NEW SIGNS "A"	NEW SIGNS "B"	EXISTING SIGNS RETAIN	EXISTING SIGNS SALVAGE FROM	EXISTING SIGNS SALVAGE TO	EXISTING SIGNS REMOVE	EXIST POST RETAIN	EXIST POST REMOVE	NUMBER OF NEW POSTS	SQUARE STEEL (IN) 1.75 (LB / FT) 1.88	SQUARE STEEL (IN) 2.00 (LB / FT) 2.42	SQUARE STEEL (IN) 2.50 (LB / FT) 3.35	FOUNDATION	TUBULAR STEEL Ø (IN) 3.00 (LB / FT) 7.60	TUBULAR STEEL Ø (IN) 3.50 (LB / FT) 9.00	TUBULAR STEEL Ø (IN) 4.00 (LB / FT) 10.80	TUBULAR STEEL Ø (IN) 5.00 (LB / FT) 14.60	SIGN FRAME REQUIRED	REMARKS	SIGN DETAIL: DETAIL IN SHS	SIGN DETAIL: DETAIL ON SHEET NUMBER	SIGN DETAIL: DETAIL ON STD SHEET NUMBER
LONDONDERRY VT 100							FY-FLUORESCENT YELLOW FYG-FLUORESCENT YELLOW GREEN																			"SHS"-STANDARD HIGHWAY SIGNS			
		A	VW-054R	30	30			6.25								2		X								INSTALL HIDDEN DRIVES RIGHT SIGN AT TOP			E-154
		A	S3-1	30	30			6.25																			X		
NB	3.712	A	W1-4L	30	30		LEFT REVERSE CURV\E						1		X														
		A	W13-1	18	18		35 MPH PLAQUE						1																
NB	3.778	A	W1-4L	30	30		LEFT REVERSE CURV\E	6.25								1		X								INSTALL 350 FEET NORTH OF EXISTING LEFT REVERSE CURVE ASSEMBLY	X		
		A	W13-1	18	18		35 MPH PLAQUE	2.25																			X		
NB	3.827	A	W1-6	48	24		<=== LEFT			1				X															
NB	3.827	B	W1-6	48	24		RIGHT ===>			1				X															
NB	3.882	A	VW-054R	30	30		HIDDEN DRIVE RIGHT				1				X														
NB	3.892	A	VW-054R	30	30		HIDDEN DRIVE RIGHT					1				1		X								INSTALL SIGN ON NEW POST 50 FEET NORTH OF EXISTING LOCATION			
NB	5.432	A	VD-062C	72	16		BUSINESS SIGN			1				X															
		A	VD-062BC	72	16		BUSINESS SIGN			1																			
NB	5.619	A	W3-1	36	36		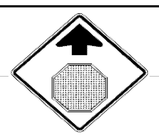						1		X														
		A	W3-1	36	36			9.00								2		X									X		
NB	5.690	A	M2-1S	21	15								1		X														
SIGN SUMMARY SHEET							SHEET TOTALS	30.00	0.00	4	1	1	4	0	0	6		90									
VERMONT AGENCY OF TRANSPORTATION								SF	SF	EA	EA	EA	EA	EA	EA	EA		FT									
							TOWN TOTALS	729.7	0.0	22.0	4.0	4.0	151	0.0	0.0	118		1770.0									

PROJECT NAME: **Stamford-Andover VT100**
PROJECT NUMBER: **STPG SIGN(20)**
FILE NAME: **Londonderrv.xls** PLOT DATE: **8/6/2009**
PROJECT MANAGER: **N. Averv** DRAWN BY: **T. Guazzoni**
DESIGNED BY: **J. Kelly** CHECKED BY: **T. Guazzoni**
LONDONDERRY SHEET 7 SHEET **156** OF **198**