DIRECTION	MILEPOINT	LOCATION CODE (SHEET 2)	SIGN CODE	WIDTH (IN)	HEIGHT (IN)	SHEETING REMARKS	SIGN LEGEND	NEW SIGNS "A"	NEW SIGNS "B"	EXISTING SIGNS RETAIN	EXISTING SIGNS SALVAGE FROM	EXISTING SIGNS SALVAGE TO	EXISTING SIGNS REMOVE	EXIST POST RETAIN	EXIST POST REMOVE	NUMBER OF NEW POSTS	SQUARE STEEL (IN) 1.75 (LB / FT) 1.88	SQUARE STEEL (IN) 2.00 (LB / FT) 2.42	SQUARE STEEL (IN) 2.50 (LB / FT) 3.35	FOUNDATION	TUBULAR STEEL Ø (IN) 3.00 (LB / FT) 7.60	TUBULAR STEEL Ø (IN) 3.50 (LB / FT) 9.00	TUBULAR STEEL Ø (IN) 4.00 (LB / FT) 10.80	TUBULAR STEEL Ø (IN) 5.00 (LB / FT) 14.60	SIGN FRAME REQUIRED	REMARKS	SIGN DETAIL: DETAIL IN SHS	SIGN DETAIL: DETAIL ON SHEET NUMBER	SIGN DETAIL: DETAIL ON STD SHEET NUMBER
LONDONDERRY VT 100							FY-FLUORESCENT YELLOW FYG-FLUORESCENT YELLOW GREEN																			"SHS"-STANDARD HIGHWAY SIGNS			
SB	5.926	F	M2-1S	21	15								1		X													
		F	M1-5	24	24								1															
		F	M2-1	21	15			2.19								1		X								GREEN ON WHITE SHEETING	X		
		F	M1-5	24	24			4.00																				E-136B
SB	5.870	F	D1-1A	72	10								1		X													
		F	D1-1A	72	10								1															
		F	D1-1A	72	10								1															
		F	D1-1A	72	10								1															
		F	D1-1A	72	12		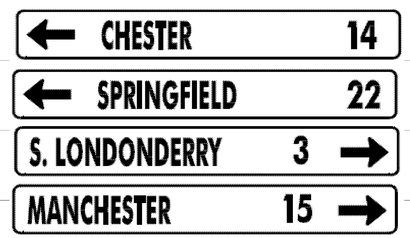	6.00								2			X							5	
		F	D1-1A	72	12			6.00																			5	
		F	D1-1A	72	12			6.00																			5	
		F	D1-1A	72	12			6.00																			5	
SB	5.844	G	VR-017	24	30								1		X												TH-54, HIGH ST			
		G	VR-017	24	30			5.00								1		X										E-141
SB	5.840	H	R1-1	24	24								1		X												TH-54, HIGH ST			
SIGN SUMMARY SHEET							SHEET TOTALS	35.19	0.00	0	0	0	8	0	0	4		60										
VERMONT AGENCY OF TRANSPORTATION								SF	SF	EA	EA	EA	EA	EA	EA	EA		FT										
							TOWN TOTALS	729.7	0.0	22.0	4.0	4.0	151	0.0	0.0	118		1770.0										

PROJECT NAME: Stamford-Andover VT100
PROJECT NUMBER: STPG SIGN(20)
FILE NAME: Londonderrv.xls
PROJECT MANAGER: N. Averv
DESIGNED BY: J. Kelly
LONDONDERRY SHEET 14
PLOT DATE: 8/6/2009
DRAWN BY: T. Guazzoni
CHECKED BY: T. Guazzoni
SHEET 163 OF 198