DIRECTION	MILEPOINT	LOCATION CODE (SHEET 2)	SIGN CODE	WIDTH (IN)	HEIGHT (IN)	SHEETING REMARKS	SIGN LEGEND	NEW SIGNS "A"	NEW SIGNS "B"	EXISTING SIGNS RETAIN	EXISTING SIGNS SALVAGE FROM	EXISTING SIGNS SALVAGE TO	EXISTING SIGNS REMOVE	EXIST POST RETAIN	EXIST POST REMOVE	NUMBER OF NEW POSTS	SQUARE STEEL (IN) 1.75 (LB / FT) 1.88	SQUARE STEEL (IN) 2.00 (LB / FT) 2.42	SQUARE STEEL (IN) 2.50 (LB / FT) 3.35	FOUNDATION	TUBULAR STEEL Ø (IN) 3.00 (LB / FT) 7.60	TUBULAR STEEL Ø (IN) 3.50 (LB / FT) 9.00	TUBULAR STEEL Ø (IN) 4.00 (LB / FT) 10.80	TUBULAR STEEL Ø (IN) 5.00 (LB / FT) 14.60	SIGN FRAME REQUIRED	REMARKS	SIGN DETAIL: DETAIL IN SHS	SIGN DETAIL: DETAIL ON SHEET NUMBER	SIGN DETAIL: DETAIL ON STD SHEET NUMBER
WESTON VT 100							FY-FLUORESCENT YELLOW FYG-FLUORESCENT YELLOW GREEN																			"SHS"-STANDARD HIGHWAY SIGNS			
		F	M1-5	30	24		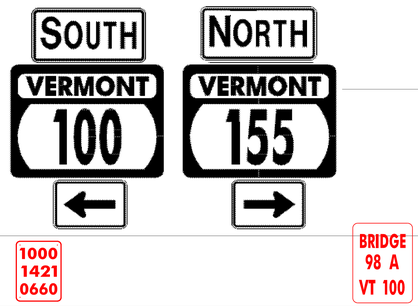	5.00																					E-136B
		F	M6-1L	21	15			2.19																		GREEN ON WHITE SHEETING	X		
		F	M3-1	24	12			2.00																		GREEN ON WHITE SHEETING	X		
		F	M1-5	30	24			5.00																				E-136B
		F	M6-1R	21	15			2.19																		GREEN ON WHITE SHEETING	X		
SB	6.565	F	R1-1	30	30								1		X											VT-155 INTERSECTION			
		F	R1-1	36	36			9.00								2		X									X	
SB	6.550	G	W1-7	48	24		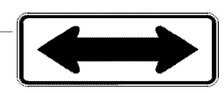						1		X														
		G	W1-7	48	24	FY		8.00								2		X									X	
SB	6.520	F	M3-3S	24	12								1		X														
		F	M1-5	30	24								1															
		F	M3-3	24	12			2.00								1		X								GREEN ON WHITE SHEETING	X	
		F	M1-5	30	24			5.00																				E-136B
SB	6.495	F	R2-1	24	30								1		X														
		F	R2-1	24	30			5.00								1		X									X	
							SHEET TOTALS	45.38	0.00	0	0	0	5	0	0	6		90										
								SF	SF	EA	EA	EA	EA	EA	EA	EA		FT										
							TOWN TOTALS	774.4	0.0	26.0	12.0	12.0	139	0.0	0.0	140		2100.0										

SIGN SUMMARY SHEET

VERMONT AGENCY OF TRANSPORTATION

PROJECT NAME: Stamford-Andover VT100
PROJECT NUMBER: STPG SIGN(20)

FILE NAME: Weston.xls
PROJECT MANAGER: N. Avery
DESIGNED BY: J. Kelly
WESTON SHEET 14

PLOT DATE: 8/6/2009
DRAWN BY: T. Guazzoni
CHECKED BY: T. Guazzoni
SHEET 185 OF 198