DIRECTION	MILEPOINT	LOCATION CODE (SHEET 2)	SIGN CODE	WIDTH (IN)	HEIGHT (IN)	SHEETING REMARKS	SIGN LEGEND	NEW SIGNS		EXISTING SIGNS				EXIST POST		NUMBER OF NEW POSTS	SQUARE STEEL (IN)			TUBULAR STEEL Ø (IN)				SIGN FRAME REQUIRED	REMARKS	SIGN DETAIL		
								"A"	"B"	RETAIN	SALVAGE FROM	SALVAGE TO	REMOVE	RETAIN	REMOVE		1.75 (LB / FT)	2.00 (LB / FT)	2.50 (LB / FT)	FOUNDATION	3.00 (LB / FT)	3.50 (LB / FT)	4.00 (LB / FT)	5.00 (LB / FT)			DETAIL IN SHS	DETAIL ON SHEET NUMBER	DETAIL ON STD SHEET NUMBER
																	1.88	2.42	3.35		7.60	9.00	10.80	14.60					
DERBY VT 105							FY-FLUORESCENT YELLOW FYG-FLUORESCENT YELLOW GREEN																			"SHS"-STANDARD HIGHWAY SIGNS			
		A	M1-5A	24	24		VT ROUTE 105						1																
		A	M3-3	24	12		SOUTH						1																
		A	M1-5A	24	24		VT ROUTE 5A						1													ROUTE 5A SIGNS BEING ELIMINATED			
		A	M6-3	21	15		UP ARROW						1																
		A	M3-2	24	12			2.00								2		15 15 X							#2A	GREEN ON WHITE SHEETING	X	7	
		A	M1-5	30	24			5.00																					E-136B
		A	M6-1L	21	15		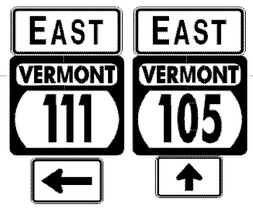	2.19																		GREEN ON WHITE SHEETING	X		
		A	M3-2	24	12			2.00																		GREEN ON WHITE SHEETING	X		
		A	M1-5	30	24			5.00																					E-136B
		A	M6-3	21	15			2.19																		GREEN ON WHITE SHEETING	X		
EB	0.480	A	VR-004A	24	30		VERMONT PEDESTRIAN WARNING SIGN						1		X														
		B	VR-004A	24	30		VERMONT PEDESTRIAN WARNING SIGN						1																
		A	W11-2	30	30	FYG		6.25								1		15 X									X	
		A	W16-7P (L)	24	12	FYG	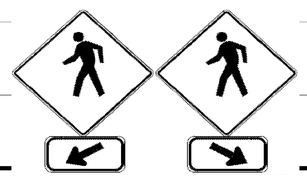	2.00																		ARROW POINTS DOWN AND LEFT.	X		
		B	W11-2	30	30	FYG		6.25																		INSTALL BACK-TO-BACK ON SAME POST.	X		
							SHEET TOTALS	32.88	0.00	0	0	0	6	0	0	3		45										
								SF	SF	EA	EA	EA	EA	EA	EA	EA		FT										
							TOWN TOTALS	421.4	0.0	7.0	1.0	1.0	90	0.0	0.0	62		930.0										

SIGN SUMMARY SHEET

VERMONT AGENCY OF TRANSPORTATION

PROJECT NAME: **Derby-Bloomfield VT105**
PROJECT NUMBER: **STPG SIGN(22)**

FILE NAME: **Derbv.xls** PLOT DATE: **6/11/2009**
PROJECT MANAGER: **N. Averv** DRAWN BY: **T. Guazzoni**
DESIGNED BY: **M. Miller** CHECKED BY: **S. Menard**
DERBY SHEET 3 SHEET **10** OF **79**