| DIR | MILEPOINT | LOCATION CODE (SHEET 2) | MUTCD CODE | WIDTH (IN) | HEIGHT (IN) | SHEETING REMARKS | SIGN LEGEND<br>FOR ALL POST LENGTHS SEE ORIGINAL RECORD PLANS | NEW SIGNS "A" | NEW SIGNS "B" | EXISTING SIGNS RETAIN | EXISTING SIGNS SALVAGE FROM | EXISTING SIGNS SALVAGE TO | EXISTING SIGNS REMOVE | EXIST POST RETAIN | EXIST POST REMOVE | NUMBER OF NEW POSTS | SQUARE STEEL (in) 1.75 (LB / FT) 1.88 | SQUARE STEEL (in) 2.00 (LB / FT) 2.42 | SQUARE STEEL (in) 2.50 (LB / FT) 3.35 | TUBULAR STEEL Ø (IN) FOUNDATION | TUBULAR STEEL Ø (IN) 3.00 (LB / FT) 7.60 | TUBULAR STEEL Ø (IN) 3.50 (LB / FT) 9.00 | TUBULAR STEEL Ø (IN) 4.00 (LB / FT) 10.80 | TUBULAR STEEL Ø (IN) 5.00 (LB / FT) 14.60 | SIGN FRAME REQUIRED | REMARKS | SIGN DETAIL DETAIL IN SHS | SIGN DETAIL DETAIL ON SHEET NUMBER | SIGN DETAIL DETAIL ON STD SHEET NUMBER |
|---|---|---|---|---|---|---|---|---|---|---|---|---|---|---|---|---|---|---|---|---|---|---|---|---|---|---|---|---|---|
| **FAIR HAVEN VT22A** | | | | | | | "FY"-FLUORESCENT YELLOW<br>"FYG"-FLUORESCENT YELLOW GREEN | | | | | | | | | | | | | | | | | | | "SHS"-STANDARD HIGHWAY SIGNS | | | |
| SB | 3.830 | F | W1-2L | 30 | 30 | | LEFT CURVE | | | | | | 1 | | X | | | | | | | | | | | | | | |
| | | F | W13-1 | 18 | 18 | | 45 MPH PLAQUE | | | | | | 1 | | | | | | | | | | | | | | | | |
| SB | 3.705 | F | S3-1 | 30 | 30 | | SCHOOL BUS STOP AHEAD | | | | | | 1 | | X | | | | | | | | | | | | | | |
| | | F | W1-2L | 30 | 30 | FY | | 6.25 | | | | | | | | 1 | | X | | | | | | | | | | X | |
| SB | 3.665 | F | W1-6 | 48 | 24 | | | | | | | | 1 | | X | | | | | | | | | | | | | | |
| | | E | W1-6 | 48 | 24 | | | | | | | | 1 | | X | | | | | | | | | | | | | | |
| | | F | W1-6 | 48 | 24 | FY | 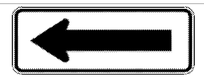 | 8.00 | | | | | | | | 2 | | X | | | | | | | | | | X | |
| | | E | W1-6 | 48 | 24 | FY | | 8.00 | | | | | | | | 2 | | X | | | | | | | | | | X | |
| SB | 3.640 | F | W1-6 | 48 | 24 | | | | | | | | 1 | | X | | | | | | | | | | | | | | |
| | | E | W1-6 | 48 | 24 | | | | | | | | 1 | | | | | | | | | | | | | | | | |
| | | F | W1-6 | 48 | 24 | FY | | 8.00 | | | | | | | | 2 | | X | | | | | | | | | | X | |
| | | E | W1-6 | 48 | 24 | FY | | 8.00 | | | | | | | | 2 | | X | | | | | | | | | | X | |
| SB | 3.615 | F | W1-6 | 48 | 24 | | | | | | | | 1 | | X | | | | | | | | | | | | | | |
| | | E | W1-6 | 48 | 24 | | | | | | | | 1 | | X | | | | | | | | | | | | | | |
| | | F | W1-6 | 48 | 24 | FY | | 8.00 | | | | | | | | 2 | | X | | | | | | | | | | X | |
| **SIGN SUMMARY SHEET** | | | | | | | SHEET TOTALS | 46.25 SF | 0.00 SF | 0 EA | 0 EA | 0 EA | 9 EA | 0 EA | 0 EA | 11 EA | | 165 FT | | | | | | | | | |
| VERMONT AGENCY OF TRANSPORTATION | | | | | | | TOWN TOTALS | 601.5 | 0.0 | 9.0 | 5.0 | 5.0 | 137 | 0.0 | 0.0 | 95 | | 1425.0 | | | | | | | | | |

PROJECT NAME: **Fair Haven-Panton VT22A**
PROJECT NUMBER: **STPG SIGN(24)**

FILE NAME: **Fair Haven.xls**
PROJECT MANAGER: **N. Avery**
DESIGNED BY: **J. Kelly**
FAIR HAVEN SHEET 14

PLOT DATE: **4/29/2009**
DRAWN BY: **I. Shea**
CHECKED BY: **S. Menard**
SHEET **21** OF **117**