DIR	MILEPOINT	LOCATION CODE (SHEET 2)	MUTCD CODE	WIDTH (IN)	HEIGHT (IN)	SHEETING REMARKS	SIGN LEGEND FOR ALL POST LENGTHS SEE ORIGINAL RECORD PLANS	NEW SIGNS "A"	NEW SIGNS "B"	EXISTING SIGNS RETAIN	EXISTING SIGNS SALVAGE FROM	EXISTING SIGNS SALVAGE TO	EXISTING SIGNS REMOVE	EXIST POST RETAIN	EXIST POST REMOVE	NUMBER OF NEW POSTS	SQUARE STEEL (in) 1.75 (LB / FT) 1.88	SQUARE STEEL (in) 2.00 (LB / FT) 2.42	SQUARE STEEL (in) 2.50 (LB / FT) 3.35	TUBULAR STEEL Ø (IN) FOUNDATION	TUBULAR STEEL Ø (IN) 3.00 (LB / FT) 7.60	TUBULAR STEEL Ø (IN) 3.50 (LB / FT) 9.00	TUBULAR STEEL Ø (IN) 4.00 (LB / FT) 10.80	TUBULAR STEEL Ø (IN) 5.00 (LB / FT) 14.60	SIGN FRAME REQUIRED	REMARKS	SIGN DETAIL DETAIL IN SHS	SIGN DETAIL DETAIL ON SHEET NUMBER	SIGN DETAIL DETAIL ON STD SHEET NUMBER
BENSON VT22A							"FY"-FLUORESCENT YELLOW "FYG"-FLUORESCENT YELLOW GREEN																			"SHS"-STANDARD HIGHWAY SIGNS			
		F	W16-8A	48	15			5.00																		(LEFT ARROW) MILL POND RD LAKE RD (RIGHT ARROW)		6	
SB	2.529	F	D1-1A	72	12		BENSON 1 --->			1				X															
		F	D1-1A	72	12		BENSON LANDING 5 --->			1																			
SB	2.499	G	VR-017	24	30		LEGAL LOAD LIMIT 24,000 POUNDS			1				X													LAKE ROAD (TH-3)			
SB	2.494	H	R1-1	36	36		STOP			1				X													LAKE ROAD (TH-3)			
SB	1.820	F	W1-2L	30	30								1		X														
		F	W13-1	18	18								1																
			W1-2L	30	30			6.25								1		X										X	
			W13-1	24	24			4.00																			X	
SB	1.770	F	W11-5	30	30								1		X														
		F	W11-5	30	30			6.25								1		X										X	
SB	1.710	F	W1-8	18	24		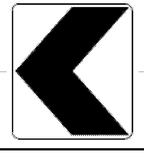						1		X														
		F	W1-8	18	24			3.00								1		X										X	
SB	1.709	E	W1-8	18	24		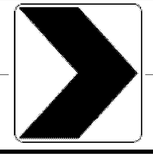						1		X														
		E	W1-8	18	24			3.00								1		X									INSTALL 5 FT ± SOUTH OF SB-FACING CHEVRON. THIS CHEVRON FACES NORTHBOUND TRAFFIC.		X	
							SHEET TOTALS	27.50 SF	0.00 SF	4 EA	0 EA	0 EA	5 EA	0 EA	0 EA	4 EA		60 FT									
							TOWN TOTALS	408.0	0.0	12.0	3.0	3.0	74	0.0	0.0	71		1065.0									

SIGN SUMMARY SHEET

VERMONT AGENCY OF TRANSPORTATION

PROJECT NAME: **Fair Haven-Panton VT 22A**
PROJECT NUMBER: **STPG SIGN(24)**

FILE NAME: **Benson.xls**
PROJECT MANAGER: **N. Averv**
DESIGNED BY: **M. Miller**
BENSON SHEET 11

PLOT DATE: **4/30/2009**
DRAWN BY: **I. Shea**
CHECKED BY: **S. Menard**