DIR	MILEPOINT	LOCATION CODE (SHEET 2)	MUTCD CODE	WIDTH (IN)	HEIGHT (IN)	SHEETING REMARKS	SIGN LEGEND FOR ALL POST LENGTHS SEE ORIGINAL RECORD PLANS	NEW SIGNS "A"	NEW SIGNS "B"	EXISTING SIGNS RETAIN	EXISTING SIGNS SALVAGE FROM	EXISTING SIGNS SALVAGE TO	EXISTING SIGNS REMOVE	EXIST POST RETAIN	EXIST POST REMOVE	NUMBER OF NEW POSTS	SQUARE STEEL (in) 1.75 (LB / FT) 1.88	SQUARE STEEL (in) 2.00 (LB / FT) 2.42	SQUARE STEEL (in) 2.50 (LB / FT) 3.35	FOUNDATION	TUBULAR STEEL Ø (IN) 3.00 (LB / FT) 7.60	TUBULAR STEEL Ø (IN) 3.50 (LB / FT) 9.00	TUBULAR STEEL Ø (IN) 4.00 (LB / FT) 10.80	TUBULAR STEEL Ø (IN) 5.00 (LB / FT) 14.60	SIGN FRAME REQUIRED	REMARKS	SIGN DETAIL DETAIL IN SHS	SIGN DETAIL DETAIL ON SHEET NUMBER	SIGN DETAIL DETAIL ON STD SHEET NUMBER
ORWELL VT22A							"FY"-FLUORESCENT YELLOW "FYG"-FLUORESCENT YELLOW GREEN																			"SHS"-STANDARD HIGHWAY SIGNS			
SB	0.315	F	W1-2L	30	30			6.25								1		X									X	
		F	W13-1	18	18			2.25																			X	
SB	0.250	F	W1-6L	48	24		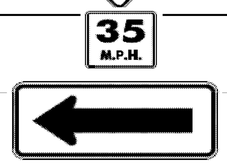						1		X													
		F	W1-6L	48	24			8.00								2		X									X	
SB	0.212	E	W1-6R	48	24								1		X													
		E	W1-6R	48	24			8.00								2		X									X	
							SHEET TOTALS	24.50 SF	0.00 SF	0 EA	0 EA	0 EA	2 EA	0 EA	0 EA	5 EA		75 FT										
							TOWN TOTALS	339.7	0.0	9.0	3.0	3.0	67	0.0	2.0	38		570.0										

SIGN SUMMARY SHEET

VERMONT AGENCY OF TRANSPORTATION

PROJECT NAME: Fair Haven-Panton VT22A
PROJECT NUMBER: STPG SIGN(24)

FILE NAME: Orwell.xls
PROJECT MANAGER: N. Avery
DESIGNED BY: J. Kelly
ORWELL SHEET 11

PLOT DATE: 4/29/2009
DRAWN BY: I. Shea
CHECKED BY: S. Menard
SHEET 54 OF 117