DIR	MILEPOINT	LOCATION CODE (SHEET 2)	MUTCD CODE	WIDTH (IN)	HEIGHT (IN)	SHEETING REMARKS	SIGN LEGEND FOR ALL POST LENGTHS SEE ORIGINAL RECORD PLANS	NEW SIGNS "A"	NEW SIGNS "B"	EXISTING SIGNS RETAIN	EXISTING SIGNS SALVAGE FROM	EXISTING SIGNS SALVAGE TO	EXISTING SIGNS REMOVE	EXIST POST RETAIN	EXIST POST REMOVE	NUMBER OF NEW POSTS	SQUARE STEEL (in) 1.75 (LB / FT) 1.88	SQUARE STEEL (in) 2.00 (LB / FT) 2.42	SQUARE STEEL (in) 2.50 (LB / FT) 3.35	TUBULAR STEEL Ø (IN) FOUNDATION	TUBULAR STEEL Ø (IN) 3.00 (LB / FT) 7.60	TUBULAR STEEL Ø (IN) 3.50 (LB / FT) 9.00	TUBULAR STEEL Ø (IN) 4.00 (LB / FT) 10.80	TUBULAR STEEL Ø (IN) 5.00 (LB / FT) 14.60	SIGN FRAME REQUIRED	REMARKS	SIGN DETAIL: DETAIL IN SHS	SIGN DETAIL: DETAIL ON SHEET NUMBER	SIGN DETAIL: DETAIL ON STD SHEET NUMBER
SHOREHAM VT22A							"FY"-FLUORESCENT YELLOW "FYG"-FLUORESCENT YELLOW GREEN																			"SHS"-STANDARD HIGHWAY SIGNS			
		A	D1-1M	72	10		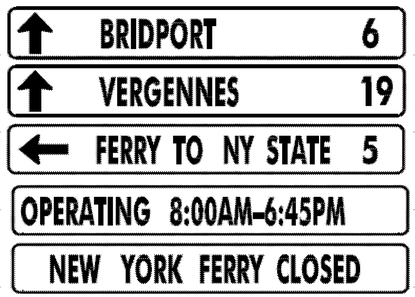						1															
		A	D1-1A	72	12			6.00								2			X								5	
		A	D1-1A	72	12			6.00																			5	
		A	D1-1M	72	12			6.00																			5	
		A	D1-1M	72	12			6.00																			5	
		A	D1-1M	72	12	TYPE IX		6.00																		Black on Orange sheeting. Do not install sign. Supply to Colchester Traffic Shop		5
NB	3.085	A	M3-4	24	12								1	X														
		A	M1-5A	24	24								1															
		A	M6-1	21	15								1															
		A	M3-1	24	12								1															
		A	M1-5A	24	24								1															
		A	M6-3	21	15								1															
		A	M3-2	24	12								1															
		A	M1-5A	24	24								1															
		A	M6-3	21	15								1															
SIGN SUMMARY SHEET							SHEET TOTALS	30.00 SF	0.00 SF	0 EA	0 EA	0 EA	10 EA	0 EA	0 EA	2 EA	30 FT											
VERMONT AGENCY OF TRANSPORTATION							TOWN TOTALS	569.3	0.0	6.0	2.0	2.0	132	1.0	0.0	77	1155.0											

PROJECT NAME: **Fair Haven-Panton VT22A**
PROJECT NUMBER: **STPG SIGN(24)**

FILE NAME: **Shoreham.xls**
PROJECT MANAGER: **N. Averv**
DESIGNED BY: **J. Kelly**
SHOREHAM SHEET 4

PLOT DATE: **4/29/2009**
DRAWN BY: **T. Guazzoni**
CHECKED BY: **S. Menard**
SHEET **58** OF **117**