DIRECTION	MILEPOINT	LOCATION CODE (SHEET 2)	SIGN CODE	WIDTH (IN)	HEIGHT (IN)	SHEETING REMARKS	SIGN LEGEND	NEW SIGNS "A"	NEW SIGNS "B"	EXISTING SIGNS RETAIN	EXISTING SIGNS SALVAGE FROM	EXISTING SIGNS SALVAGE TO	EXISTING SIGNS REMOVE	EXIST POST RETAIN	EXIST POST REMOVE	NUMBER OF NEW POSTS	SQUARE STEEL (IN) 1.75 (LB / FT) 1.88	SQUARE STEEL (IN) 2.00 (LB / FT) 2.42	SQUARE STEEL (IN) 2.50 (LB / FT) 3.35	TUBULAR STEEL Ø (IN) FOUNDATION	TUBULAR STEEL Ø (IN) 3.00 (LB / FT) 7.60	TUBULAR STEEL Ø (IN) 3.50 (LB / FT) 9.00	TUBULAR STEEL Ø (IN) 4.00 (LB / FT) 10.80	TUBULAR STEEL Ø (IN) 5.00 (LB / FT) 14.60	SIGN FRAME REQUIRED	REMARKS	SIGN DETAIL: DETAIL IN SHS	SIGN DETAIL: DETAIL ON SHEET NUMBER	SIGN DETAIL: DETAIL ON STD SHEET NUMBER
LUDLOW VT 100							FY-FLUORESCENT YELLOW FYG-FLUORESCENT YELLOW GREEN																			"SHS"-STANDARD HIGHWAY SIGNS			
SB	1.765	H	R1-1	30	30								1		X											WRIGHT RD (TH-63)			
		H	R1-1	30	30			6.25								1		X								THIS IS THE RIGHT-SIDE STOP SIGN FOR WRIGHT RD	X		
SB	1.705	F	M3-3	24	12			2.00								1		X								GREEN ON WHITE SHEETING	X		
		F	M1-5	30	24			5.00																		INSTALL ASSEMBLY 315 FT± SOUTH OF THE JCT w/ WRIGHT RD			E-136B
SB	1.630	F	VW-000	30	30								1		X														
		F	W7-3A	24	18		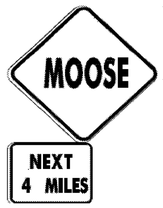						1													RESET TO SPEC. NEW POSTS.			
		F	VW-001	36	36	FY		9.00								2		X								INSTALL LARGER SIGN ON 2 POSTS.			E-153
		F	W7-3A	24	18	FY		3.00																		INSTALL PLAQUE ON LEFT POST	X		
SB	0.336	F	W1-10L	30	30								1		X														
		F	W1-2Mh L	30	30			6.25								1		X										6	
SB	0.230	G	VR-017	24	30								1		X											OLD WESTON MTN RD (TH-66)			
		G	VR-017	24	30			5.00								1		X											E-141
SB	0.222	H	R1-1	30	30								1		X											OLD WESTON MTN RD (TH-66)			
		H	R1-1	30	30			6.25								1		X								STREET SIGN ON TOP OF EXISTING POST; REINSTALL ON TOP OF NEW POST	X		
SB	0.192	F	W7-1B	36	36		HILL SYMBOL w/ 10% GRADE			1				X															
							SHEET TOTALS	42.75	0.00	1	0	0	6	0	0	7		105										
								SF	SF	EA	EA	EA	EA	EA	EA	EA		FT										
							TOWN TOTALS	647.4	0.0	13.0	4.0	4.0	135	0.0	0.0	106		1590.0										

SIGN SUMMARY SHEET

VERMONT AGENCY OF TRANSPORTATION

PROJECT NAME: **Ludlow-Waitsfield VT100**
PROJECT NUMBER: **STPG SIGN(27)**

FILE NAME: **Ludlow.xls**
PROJECT MANAGER: **N. Avery**
DESIGNED BY: **M. Miller**
LUDLOW SHEET 9

PLOT DATE: **9/4/2009**
DRAWN BY: **I. Shea**
CHECKED BY: **N. Avery**
SHEET **17** OF **204**