DIRECTION	MILEPOINT	LOCATION CODE (SHEET 2)	SIGN CODE	WIDTH (IN)	HEIGHT (IN)	SHEETING REMARKS	SIGN LEGEND	NEW SIGNS "A"	NEW SIGNS "B"	EXISTING SIGNS RETAIN	EXISTING SIGNS SALVAGE FROM	EXISTING SIGNS SALVAGE TO	EXISTING SIGNS REMOVE	EXIST POST RETAIN	EXIST POST REMOVE	NUMBER OF NEW POSTS	SQUARE STEEL (IN) 1.75 (LB / FT) 1.88	SQUARE STEEL (IN) 2.00 (LB / FT) 2.42	SQUARE STEEL (IN) 2.50 (LB / FT) 3.35	FOUNDATION	TUBULAR STEEL Ø (IN) 3.00 (LB / FT) 7.60	TUBULAR STEEL Ø (IN) 3.50 (LB / FT) 9.00	TUBULAR STEEL Ø (IN) 4.00 (LB / FT) 10.80	TUBULAR STEEL Ø (IN) 5.00 (LB / FT) 14.60	SIGN FRAME REQUIRED	REMARKS	SIGN DETAIL: DETAIL IN SHS	SIGN DETAIL: DETAIL ON SHEET NUMBER	SIGN DETAIL: DETAIL ON STD SHEET NUMBER
LUDLOW VT 100							FY-FLUORESCENT YELLOW FYG-FLUORESCENT YELLOW GREEN																				"SHS"-STANDARD HIGHWAY SIGNS			
		F	W7-3A	30	24		NEXT 2 MILES (PLAQUE)			1																			
SB	0.000	G	VD-024	60	7.5		ANDOVER I LUDLOW								X			X								(REMOVE ONLY AFTER THE NEW SIGN IS INSTALLED ACROSS IN THE NB LANE)			
			CLASS 1 PORTION OF HIGHWAY ENDS																										
NB	5.080	A	M3-1	24	12								1		X														
		A	M1-5	30	24								1																
		A	M3-1	24	12			2.00								1	X							GREEN ON WHITE SHEETING	X		
		A	M1-5	30	24			5.00																		ASSEMBLY BEHIND RAIL			E-136B
NB	5.118	A	D2-1	72	10								1		X														
		A	D2-1	72	10								1																
		A	D2-1	72	12		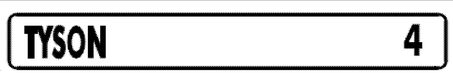	6.00								2	X									5	
		A	D2-1	72	12		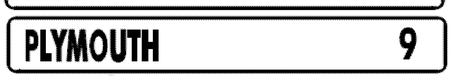	6.00																		5	
NB	5.148	A	VW-619	36	36		SHOULDER NARROWS						1		X														
NB	5.178	A	R2-1	24	30								1		X														
		A	R2-1	24	30			5.00								1	X											X	
NB	5.223	A	W11-1	30	30		BICYCLE SYMBOL						1		X														
							SHEET TOTALS	24.00 SF	0.00 SF	1 EA	0 EA	0 EA	7 EA	0 EA	0 EA	4 EA	60 FT											
							TOWN TOTALS	647.4	0.0	13.0	4.0	4.0	135	0.0	0.0	106	1590.0											

SIGN SUMMARY SHEET

VERMONT AGENCY OF TRANSPORTATION

PROJECT NAME: Ludlow-Waitsfield VT100
PROJECT NUMBER: STPG SIGN(27)

FILE NAME: Ludlow.xls
PROJECT MANAGER: N. Avery
DESIGNED BY: M. Miller
LUDLOW SHEET 10

PLOT DATE: 9/4/2009
DRAWN BY: I. Shea
CHECKED BY: N. Avery
SHEET 18 OF 204