DIRECTION	MILEPOINT	LOCATION CODE (SHEET 2)	SIGN CODE	WIDTH (IN)	HEIGHT (IN)	SHEETING REMARKS	SIGN LEGEND	NEW SIGNS "A"	NEW SIGNS "B"	EXISTING SIGNS RETAIN	EXISTING SIGNS SALVAGE FROM	EXISTING SIGNS SALVAGE TO	EXISTING SIGNS REMOVE	EXIST POST RETAIN	EXIST POST REMOVE	NUMBER OF NEW POSTS	SQUARE STEEL (IN) 1.75 (LB / FT) 1.88	SQUARE STEEL (IN) 2.00 (LB / FT) 2.42	SQUARE STEEL (IN) 2.50 (LB / FT) 3.35	TUBULAR STEEL Ø (IN) FOUNDATION	TUBULAR STEEL Ø (IN) 3.00 (LB / FT) 7.60	TUBULAR STEEL Ø (IN) 3.50 (LB / FT) 9.00	TUBULAR STEEL Ø (IN) 4.00 (LB / FT) 10.80	TUBULAR STEEL Ø (IN) 5.00 (LB / FT) 14.60	SIGN FRAME REQUIRED	REMARKS	SIGN DETAIL: DETAIL IN SHS	SIGN DETAIL: DETAIL ON SHEET NUMBER	SIGN DETAIL: DETAIL ON STD SHEET NUMBER
PLYMOUTH VT 100							FY-FLUORESCENT YELLOW FYG-FLUORESCENT YELLOW GREEN																			"SHS"-STANDARD HIGHWAY SIGNS			
		H	R1-1	30	30			6.25								1		X									X		
SB	7.460	F	VR-020	24	30								1		X															
		F	VR-020	24	30			5.00								1		X									RED TEXT AND BORDER ON WHITE BACKGROUND		6	
SB	7.030	F	W11-6	30	30								1		X															
		F	W11-6	30	30			6.25								1		X									HINGED SIGN; **INSTALL IN CLOSED POSITION**			E-153
SB	6.800	F	W1-5L	30	30		WINDING CURVES LEFT						1		X															
SB	6.376	G	VM-607	24	30		43RD INF DIV MEMORIA HWY			1				X																
SB	6.374	G	VR-023B	24	36		$500 FINE FOR THROWING TRASH ON HIGHWAYS AND STREAMS			1				X																
SB	6.344	F	W1-2R	30	30	FY	CURVE RIGHT			1				X																
		F	W13-1	21	21	FY	40 MPH PLAQUE			1																				
SB	6.130	F	W3-5	36	36		SPEED REDUCTION AHEAD 35 MPH			1				X																
SB	6.080	F	VW-054	30	30		HIDDEN DRIVE RIGHT						1		X															
		F	VD-018	30	18		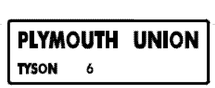	3.75								1		X									INSTALL IN FORMER POSITION OF HIDDEN DRIVE RIGHT SIGN			E-128B
SB	6.045	F	VD-018	30	18		PLYMOUTH UNION TYSON 6						1		X															
		F	VW-133R	30	30	FY		6.25								1		X												E-154
SIGN SUMMARY SHEET							SHEET TOTALS	27.50 SF	0.00 SF	5 EA	0 EA	0 EA	5 EA	0 EA	0 EA	5 EA	75 FT												
VERMONT AGENCY OF TRANSPORTATION							TOWN TOTALS	668.4	0.0	31.0	4.0	4.0	135	0.0	0.0	111	1665.0												

PROJECT NAME: **Ludlow-Waitsfield VT110**
PROJECT NUMBER: **STPG SIGN(27)**
FILE NAME: **Plymouth.xls** PLOT DATE: **9/8/2009**
PROJECT MANAGER: **N. Avery** DRAWN BY: **I. Shea**
DESIGNED BY: **M. Miller** CHECKED BY: **N. Avery**
PLYMOUTH SHEET 12 SHEET **39** OF **204**