DIRECTION	MILEPOINT	LOCATION CODE (SHEET 2)	SIGN CODE	WIDTH (IN)	HEIGHT (IN)	SHEETING REMARKS	SIGN LEGEND	NEW SIGNS "A"	NEW SIGNS "B"	EXISTING SIGNS RETAIN	EXISTING SIGNS SALVAGE FROM	EXISTING SIGNS SALVAGE TO	EXISTING SIGNS REMOVE	EXIST POST RETAIN	EXIST POST REMOVE	NUMBER OF NEW POSTS	SQUARE STEEL (IN) 1.75 (LB / FT) 1.88	SQUARE STEEL (IN) 2.00 (LB / FT) 2.42	SQUARE STEEL (IN) 2.50 (LB / FT) 3.35	FOUNDATION	TUBULAR STEEL Ø (IN) 3.00 (LB / FT) 7.60	TUBULAR STEEL Ø (IN) 3.50 (LB / FT) 9.00	TUBULAR STEEL Ø (IN) 4.00 (LB / FT) 10.80	TUBULAR STEEL Ø (IN) 5.00 (LB / FT) 14.60	SIGN FRAME REQUIRED	REMARKS	SIGN DETAIL: DETAIL IN SHS	SIGN DETAIL: DETAIL ON SHEET NUMBER	SIGN DETAIL: DETAIL ON STD SHEET NUMBER
PLYMOUTH VT 100							FY-FLUORESCENT YELLOW FYG-FLUORESCENT YELLOW GREEN																			"SHS"-STANDARD HIGHWAY SIGNS			
		F	M1-5	30	24								1																
		F	M6-3	21	15								1																
		F	M3-1	24	12			2.00								2		X							#2B	GREEN ON WHITE SHEETING	X		
		F	M1-5	30	24			5.00																				E-136B
		F	M6-1	21	15		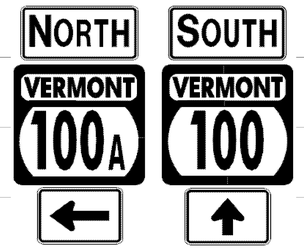	2.19																GREEN ON WHITE SHEETING	X		
		F	M3-3	24	12			2.00																		GREEN ON WHITE SHEETING	X		
		F	M1-5	30	24			5.00																				E-136B
		F	M6-3	21	15			2.19																		GREEN ON WHITE SHEETING	X		
SB	5.320	G	VR-017	24	30		LEGAL LOAD LIMIT 24,000 POUNDS						1		X											DEAD END RD (TH-44)			
		H	R1-1	30	30		STOP						1													THE LEFT-SIDE STOP SIGN FOR TH-44 WON'T BE REPLACED			
		G	VR-017	24	30			5.00								1	X										E-141
SB	5.318	H	R1-1	30	30		STOP			1				X												DEAD END RD (TH-44)			
SB	5.275	F	M3-3	24	12								1		X														
		F	M1-5	24	24								1																
		F	D2-1	72	12		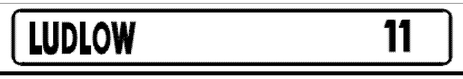	6.00								2	X								INSTALL DESTINATION SIGN ON TOP			
							SHEET TOTALS	29.38 SF	0.00 SF	1 EA	0 EA	0 EA	6 EA	0 EA	0 EA	5 EA	75 FT										
							TOWN TOTALS	668.4	0.0	31.0	4.0	4.0	135	0.0	0.0	111	1665.0										

SIGN SUMMARY SHEET

VERMONT AGENCY OF TRANSPORTATION

PROJECT NAME: **Ludlow-Waitsfield VT110**
PROJECT NUMBER: **STPG SIGN(27)**

FILE NAME: **Plymouth.xls** PLOT DATE: **9/8/2009**
PROJECT MANAGER: **N. Avery** DRAWN BY: **I. Shea**
DESIGNED BY: **M. Miller** CHECKED BY: **N. Avery**
PLYMOUTH SHEET 16 SHEET **43** OF **204**