DIRECTION	MILEPOINT	LOCATION CODE (SHEET 2)	SIGN CODE	WIDTH (IN)	HEIGHT (IN)	SHEETING REMARKS	SIGN LEGEND	NEW SIGNS "A"	NEW SIGNS "B"	EXISTING SIGNS RETAIN	EXISTING SIGNS SALVAGE FROM	EXISTING SIGNS SALVAGE TO	EXISTING SIGNS REMOVE	EXIST POST RETAIN	EXIST POST REMOVE	NUMBER OF NEW POSTS	SQUARE STEEL (IN) 1.75 (LB / FT) 1.88	SQUARE STEEL (IN) 2.00 (LB / FT) 2.42	SQUARE STEEL (IN) 2.50 (LB / FT) 3.35	TUBULAR STEEL Ø (IN) FOUNDATION	TUBULAR STEEL Ø (IN) 3.00 (LB / FT) 7.60	TUBULAR STEEL Ø (IN) 3.50 (LB / FT) 9.00	TUBULAR STEEL Ø (IN) 4.00 (LB / FT) 10.80	TUBULAR STEEL Ø (IN) 5.00 (LB / FT) 14.60	SIGN FRAME REQUIRED	REMARKS	SIGN DETAIL: DETAIL IN SHS	SIGN DETAIL: DETAIL ON SHEET NUMBER	SIGN DETAIL: DETAIL ON STD SHEET NUMBER
KILLINGTON			**VT 100**				FY-FLUORESCENT YELLOW FYG-FLUORESCENT YELLOW GREEN																			"SHS"-STANDARD HIGHWAY SIGNS			
		B	W1-8	24	30	FY		5.00								1		X									X		
NB	0.185	A	W1-8	18	24								1		X													
		B	W1-8	18	24								1															
		A	W1-8	24	30	FY		5.00								1		X								INSTALL ON SEPARATE POSTS AND ANGLED TOWARDS TRAFFIC	X		
		B	W1-8	24	30	FY		5.00								1		X									X		
NB	0.205	A	W1-8	18	24								1		X													
		B	W1-8	18	24								1															
		A	W1-8	24	30	FY		5.00								1		X								INSTALL ON SEPARATE POSTS AND ANGLED TOWARDS TRAFFIC	X		
		B	W1-8	24	30	FY		5.00								1		X									X		
NB	0.225	A	W1-8	18	24		CHEVRON						1		X											REMOVE NORTHERN CHEVRON ASSEMBLY			
		B	W1-8	18	24		CHEVRON						1															
		A	D2-1	72	12		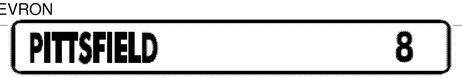	6.00								2		X										5	
		A	D2-1	72	12		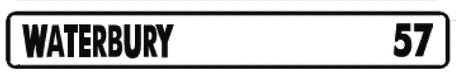	6.00																				5	
		A	M3-1	24	12			2.00																		GREEN ON WHITE SHEETING; INSTALL ON LEFT POST	X		
		A	M1-5	30	24			5.00																					E-136B
							SHEET TOTALS	44.00 SF	0.00 SF	0 EA	0 EA	0 EA	6 EA	0 EA	0 EA	7 EA	105 FT											
							TOWN TOTALS	567.0	0.0	28.0	0.0	0.0	114	0.0	0.0	88	1320.0											

SIGN SUMMARY SHEET

VERMONT AGENCY OF TRANSPORTATION

PROJECT NAME: **Ludlow-Waitsfield VT100**
PROJECT NUMBER: **STPG SIGN(27)**
FILE NAME: **Killington.xls**
PROJECT MANAGER: **N. Avery**
DESIGNED BY: **J. Kelly**
KILLINGTON SHEET 2
PLOT DATE: **9/8/2009**
DRAWN BY: **I. Shea**
CHECKED BY: **N. Avery**
SHEET **55** OF **204**