DIRECTION	MILEPOINT	LOCATION CODE (SHEET 2)	SIGN CODE	WIDTH (IN)	HEIGHT (IN)	SHEETING REMARKS	SIGN LEGEND	NEW SIGNS "A"	NEW SIGNS "B"	EXISTING SIGNS RETAIN	EXISTING SIGNS SALVAGE FROM	EXISTING SIGNS SALVAGE TO	EXISTING SIGNS REMOVE	EXIST POST RETAIN	EXIST POST REMOVE	NUMBER OF NEW POSTS	SQUARE STEEL (IN) 1.75 (LB / FT) 1.88	SQUARE STEEL (IN) 2.00 (LB / FT) 2.42	SQUARE STEEL (IN) 2.50 (LB / FT) 3.35	TUBULAR STEEL Ø (IN) FOUNDATION	TUBULAR STEEL Ø (IN) 3.00 (LB / FT) 7.60	TUBULAR STEEL Ø (IN) 3.50 (LB / FT) 9.00	TUBULAR STEEL Ø (IN) 4.00 (LB / FT) 10.80	TUBULAR STEEL Ø (IN) 5.00 (LB / FT) 14.60	SIGN FRAME REQUIRED	REMARKS	SIGN DETAIL: DETAIL IN SHS	SIGN DETAIL: DETAIL ON SHEET NUMBER	SIGN DETAIL: DETAIL ON STD SHEET NUMBER
KILLINGTON VT 100							FY-FLUORESCENT YELLOW FYG-FLUORESCENT YELLOW GREEN																			"SHS"-STANDARD HIGHWAY SIGNS			
NB	0.675	A	VD-062AS	72	16		BUSINESS SIGN			1				X														
NB	0.810	A	W1-10L	30	30								1		X													
		A	S3-1	30	30								1															
		A	W1-10L	30	30			6.25								2		X							INSTALL ON TWO POSTS ABOVE SCHOOL BUS STOP AHEAD	X		
		A	S3-1	30	30			6.25																			X		
NB	0.950	C	VR-017	24	30								1		X												TH-60, LAKEWOOD DRIVE			
		C	VR-017	24	30			5.00								1		X											E-141
NB	0.960	D	R1-1	30	30								1		X												TH-60, LAKEWOOD DRIVE			
		D	R1-1	30	30			6.25								1		X									X		
NB	1.135	A	W7-1	30	30		HILL SYMBOL 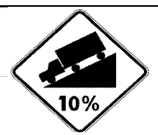						1		X															
		A	W7-1b	30	30			6.25								1		X									X		
NB	1.440	A	W1-5L	30	30		LEFT WINDING CURVES						1		X															
		A	W13-1	18	18		35 MPH PLAQUE						1																	
NB	1.468	A	W1-4R	30	30			6.25								1		X									INSTALL 150 FEET NORTH OF EXISTING WINDING ROAD SIGN ASSEMBLY	X		
		A	W13-1	18	18			2.25																			X		
							SHEET TOTALS	38.50 SF	0.00 SF	1 EA	0 EA	0 EA	7 EA	0 EA	0 EA	6 EA		90 FT											
							TOWN TOTALS	567.0	0.0	28.0	0.0	0.0	114	0.0	0.0	88		1320.0											

SIGN SUMMARY SHEET

VERMONT AGENCY OF TRANSPORTATION

PROJECT NAME: **Ludlow-Waitsfield VT100**
PROJECT NUMBER: **STPG SIGN(27)**
FILE NAME: **Killington.xls**
PROJECT MANAGER: **N. Avery**
DESIGNED BY: **J. Kelly**
KILLINGTON SHEET 4
PLOT DATE: **9/8/2009**
DRAWN BY: **I. Shea**
CHECKED BY: **N. Avery**
SHEET **57** OF **204**